WIS 20/83 IMPROVEMENT PROJECT
BUENA PARK RD TO MILWAUKEE AVE (WIS 36)

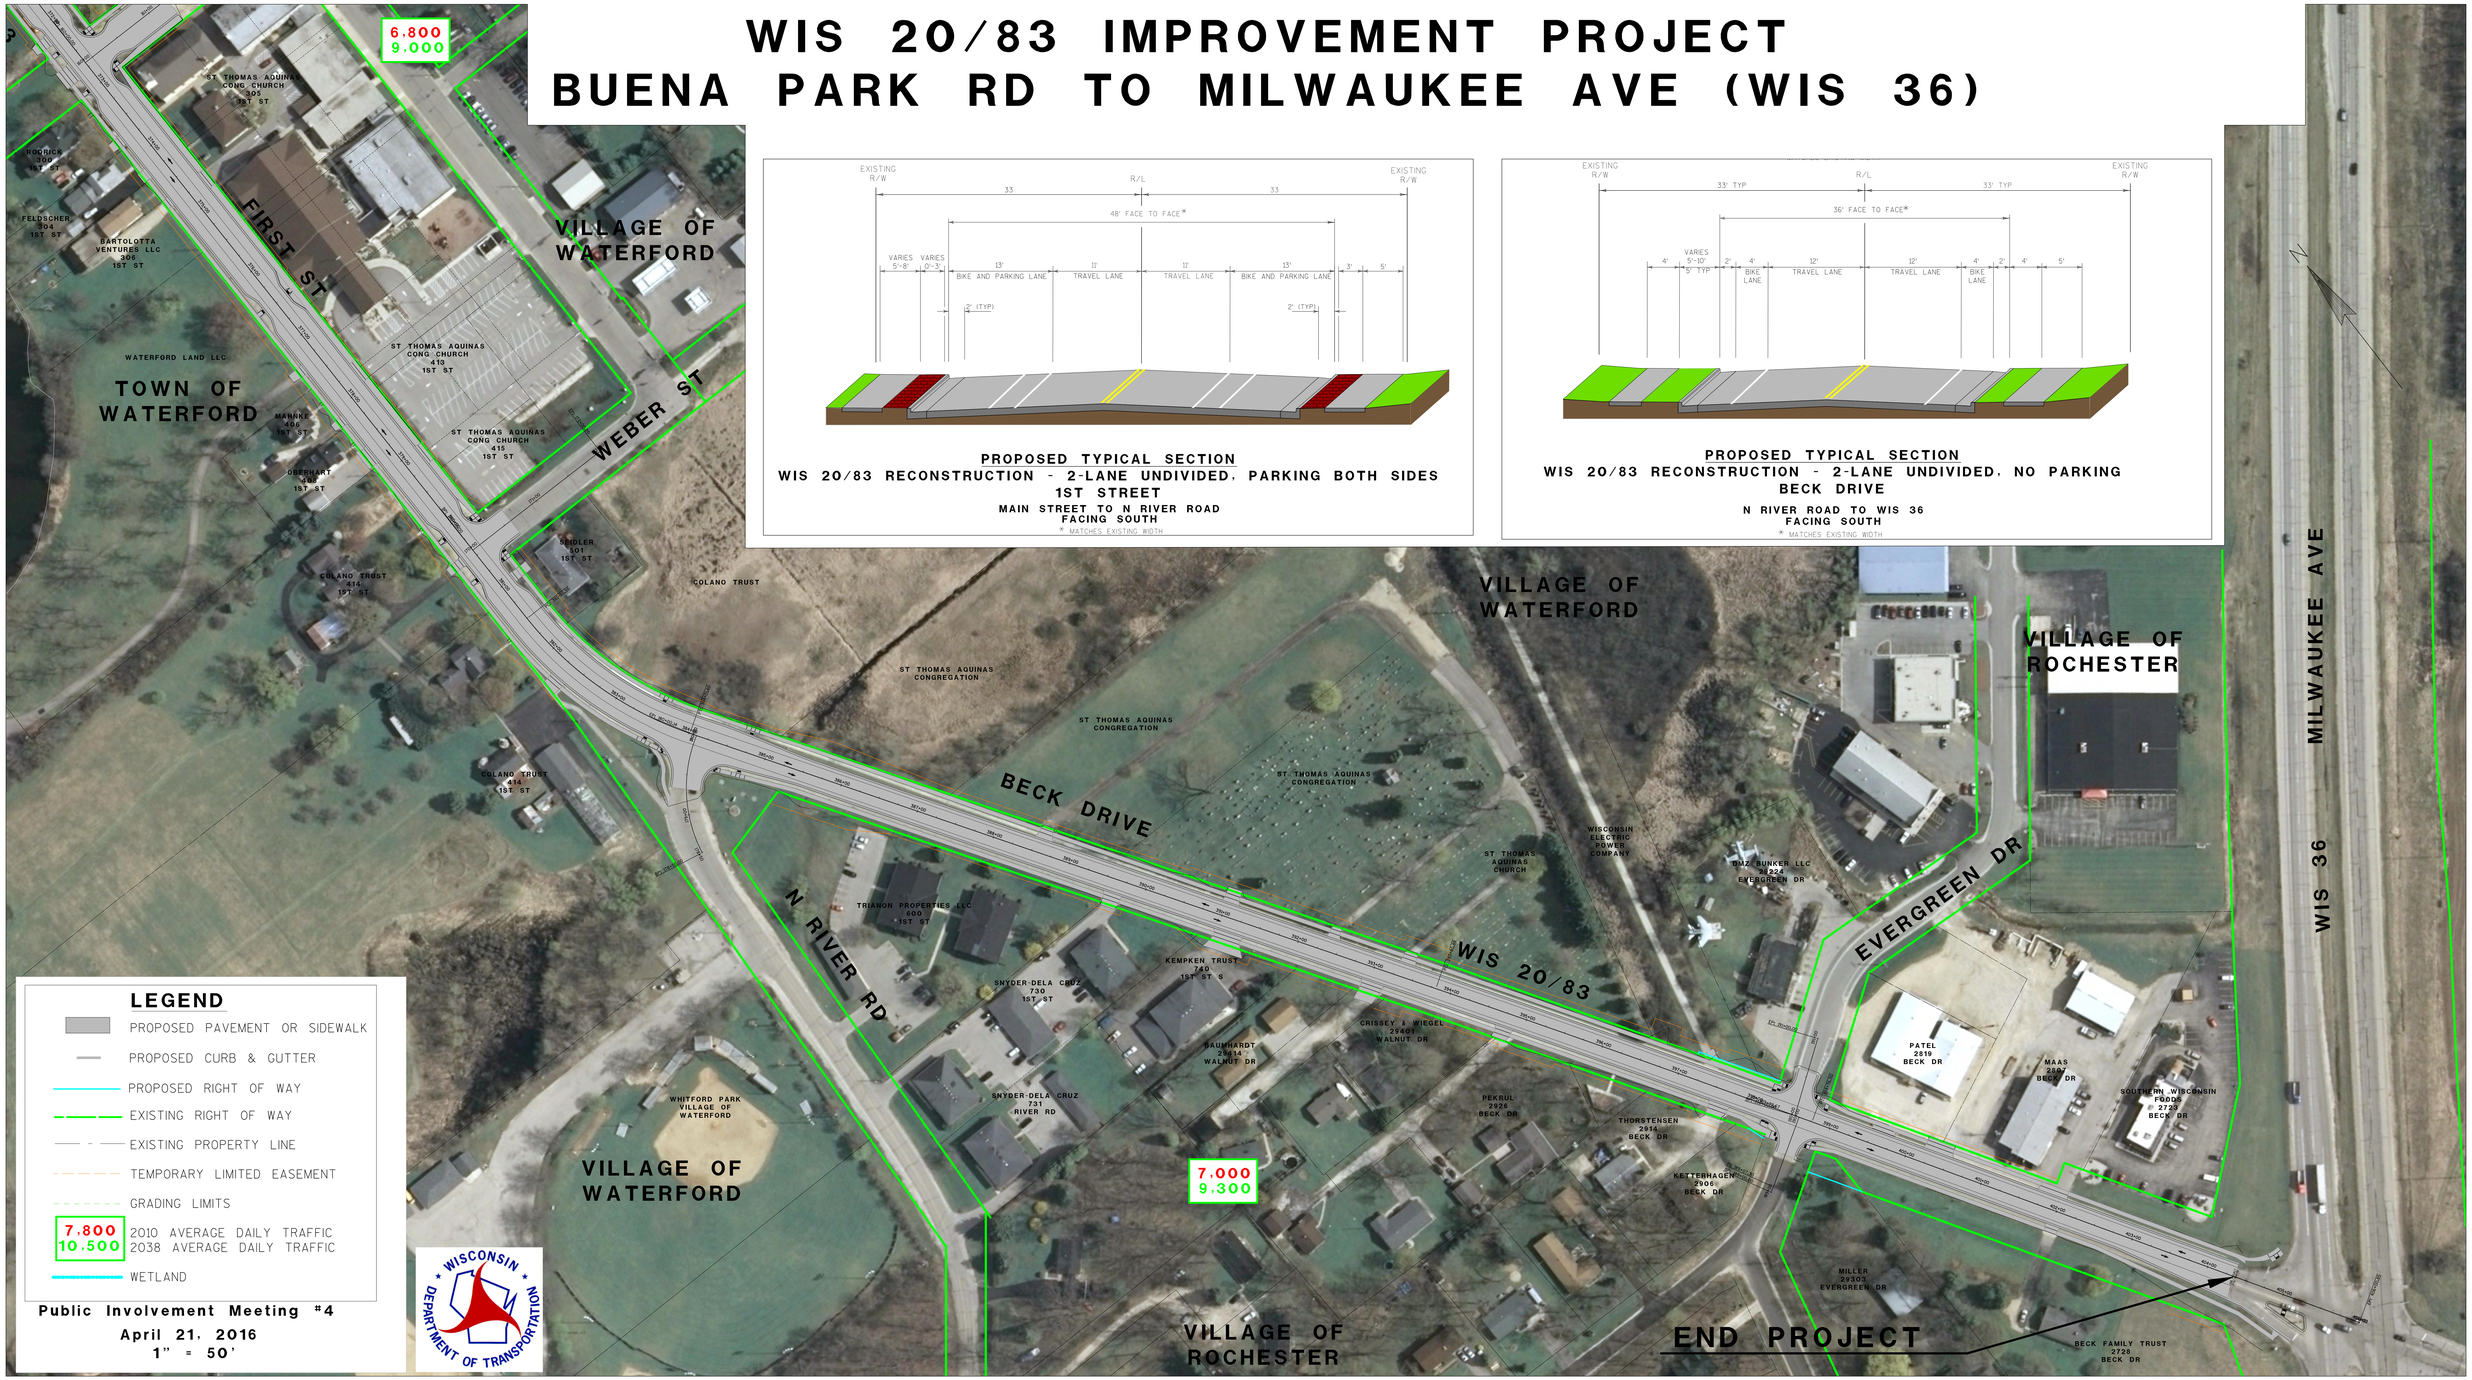

PROPOSED TYPICAL SECTION
WIS 20/83 RECONSTRUCTION - 2-LANE UNDIVIDED, PARKING BOTH SIDES
1ST STREET
MAIN STREET TO N RIVER ROAD
FACING SOUTH
* MATCHES EXISTING WIDTH

PROPOSED TYPICAL SECTION
WIS 20/83 RECONSTRUCTION - 2-LANE UNDIVIDED, NO PARKING
BECK DRIVE
N RIVER ROAD TO WIS 36
FACING SOUTH
* MATCHES EXISTING WIDTH