2

ORIGINAL PLANS PREPARED BY:

emcs inc
1300 W. Canal Street, Suite 200
Milwaukee, WI 53233
414.347.1607 Fax 414.347.1347

WISCONSIN
THERESA M. KUBISTA
E-36160-6
MILWAUKEE
WI
PROFESSIONAL ENGINEER

11/07/14
(Date) (Signature)

THIS STAMP APPLIES TO DETOUR PLANS 1 TO 2 OF 2.

2

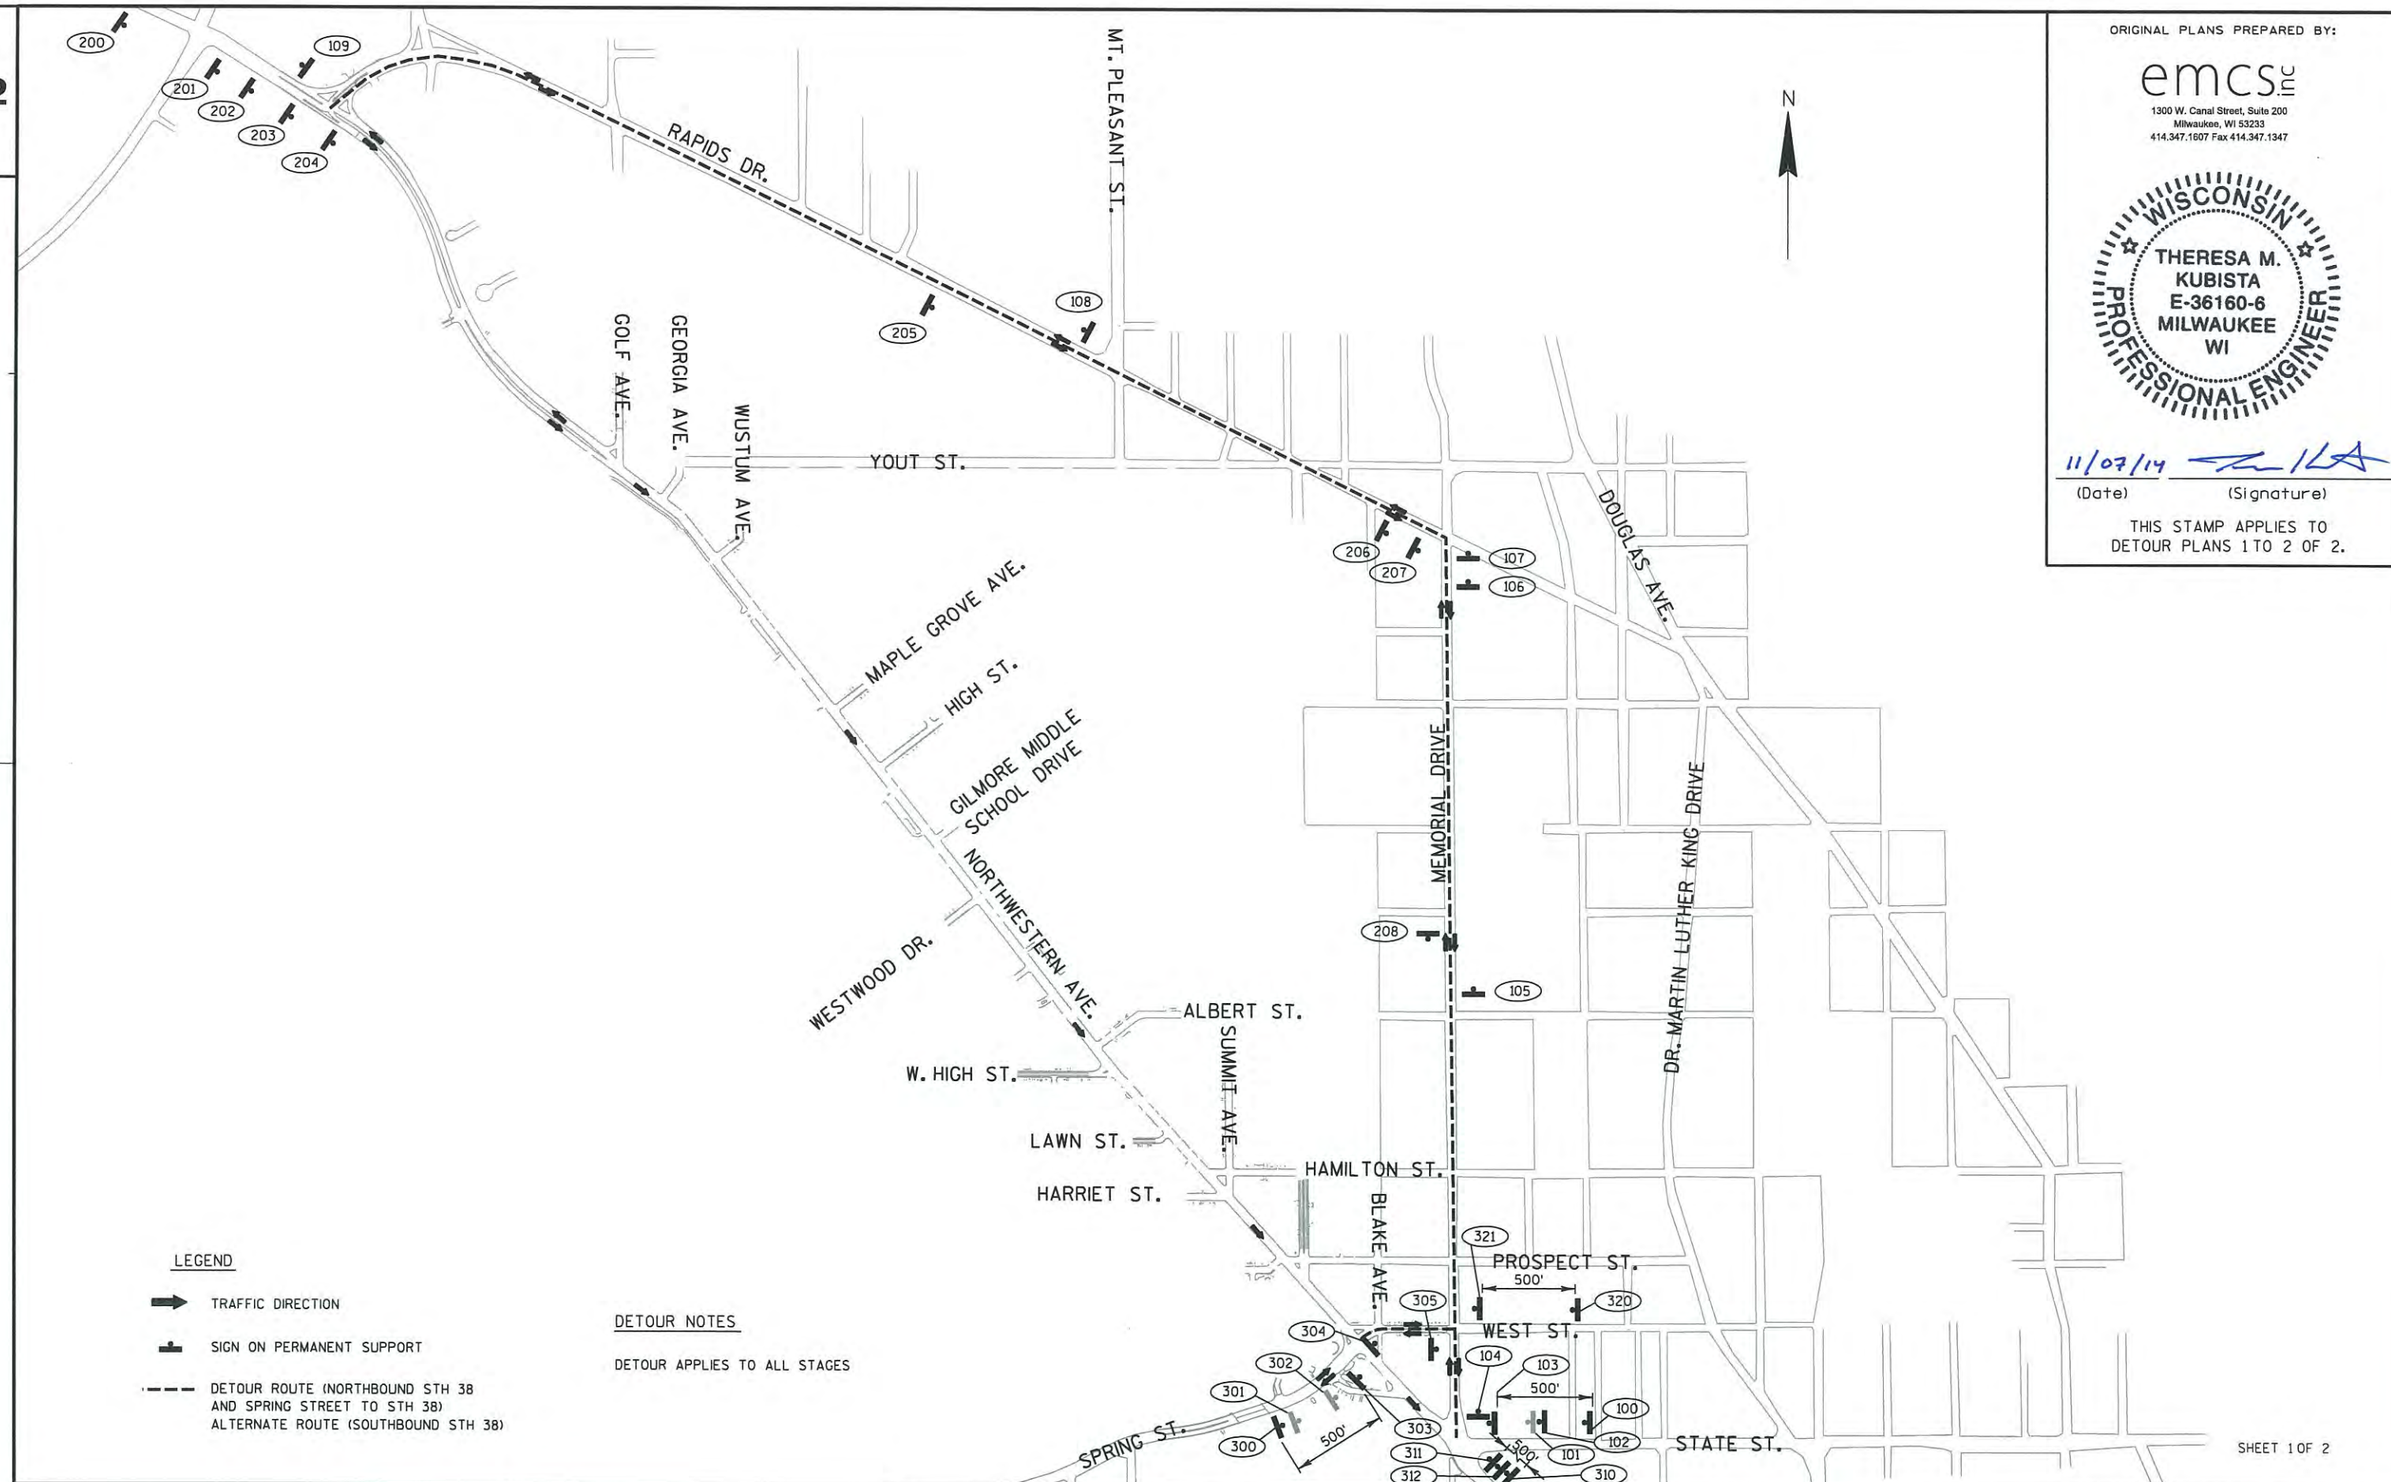

LEGEND

TRAFFIC DIRECTION

SIGN ON PERMANENT SUPPORT

DETOUR ROUTE (NORTHBOUND STH 38 AND SPRING STREET TO STH 38)
ALTERNATE ROUTE (SOUTHBOUND STH 38)

DETOUR NOTES

DETOUR APPLIES TO ALL STAGES

SHEET 1 OF 2

PROJECT NO: 2290-17-70	HWY: STH 38	COUNTY: RACINE	NORTHBOUND DETOUR & SOUTHBOUND ALTERNATE ROUTE	SHEET	E

FILE NAME : P:\46xx\4620_DS.STH38.RAC\CADDS\Plan\027001_dt.dgn PLOT DATE : 11/7/2014 PLOT BY : tmk PLOT NAME : PLOT SCALE : 1:800

WISDOT/CADDS SHEET 42