Braun Road Improvements

Project ID: 2704-09-00 | Racine County

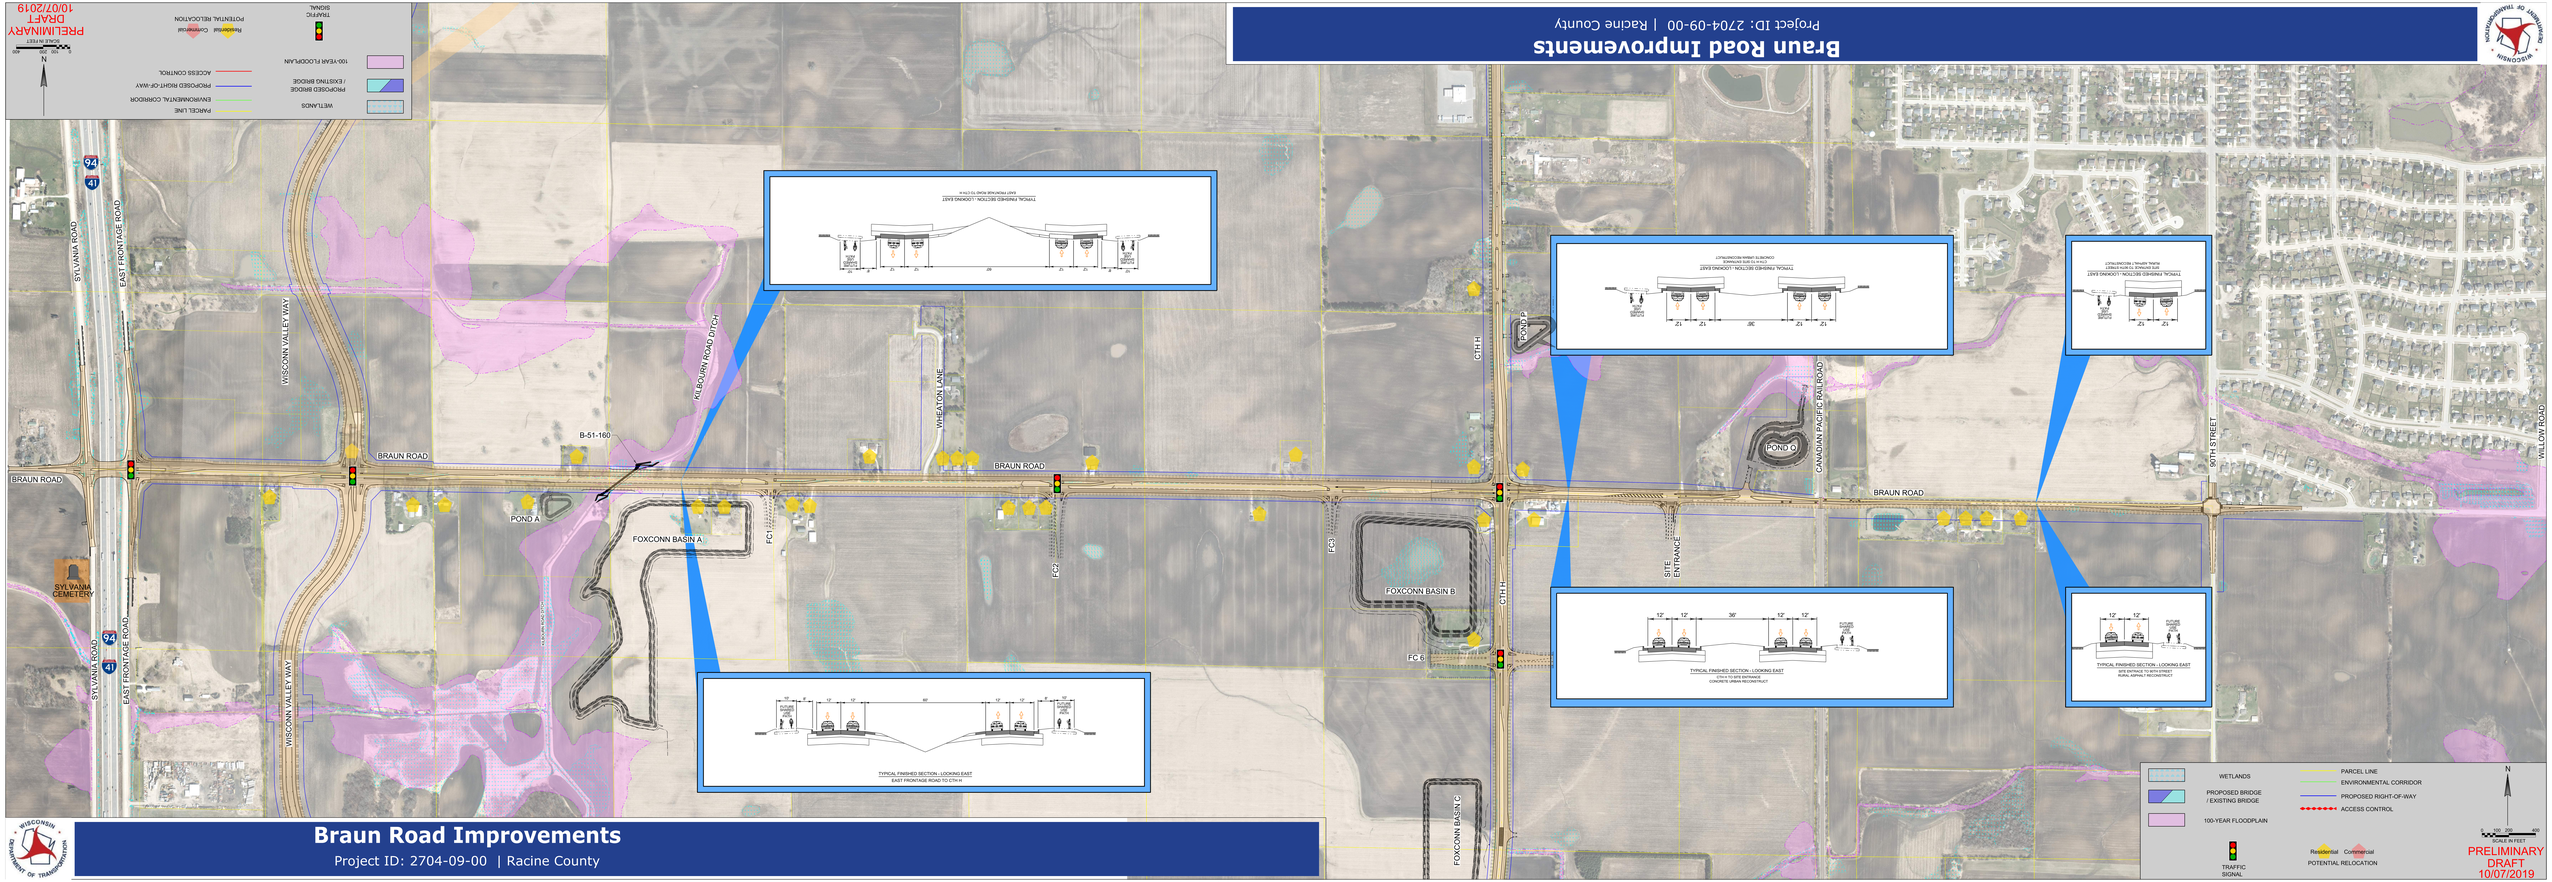

Braun Road Improvements

Project ID: 2704-09-00 | Racine County