I-39/90 SOUTH SEGMENT IMPROVEMENT

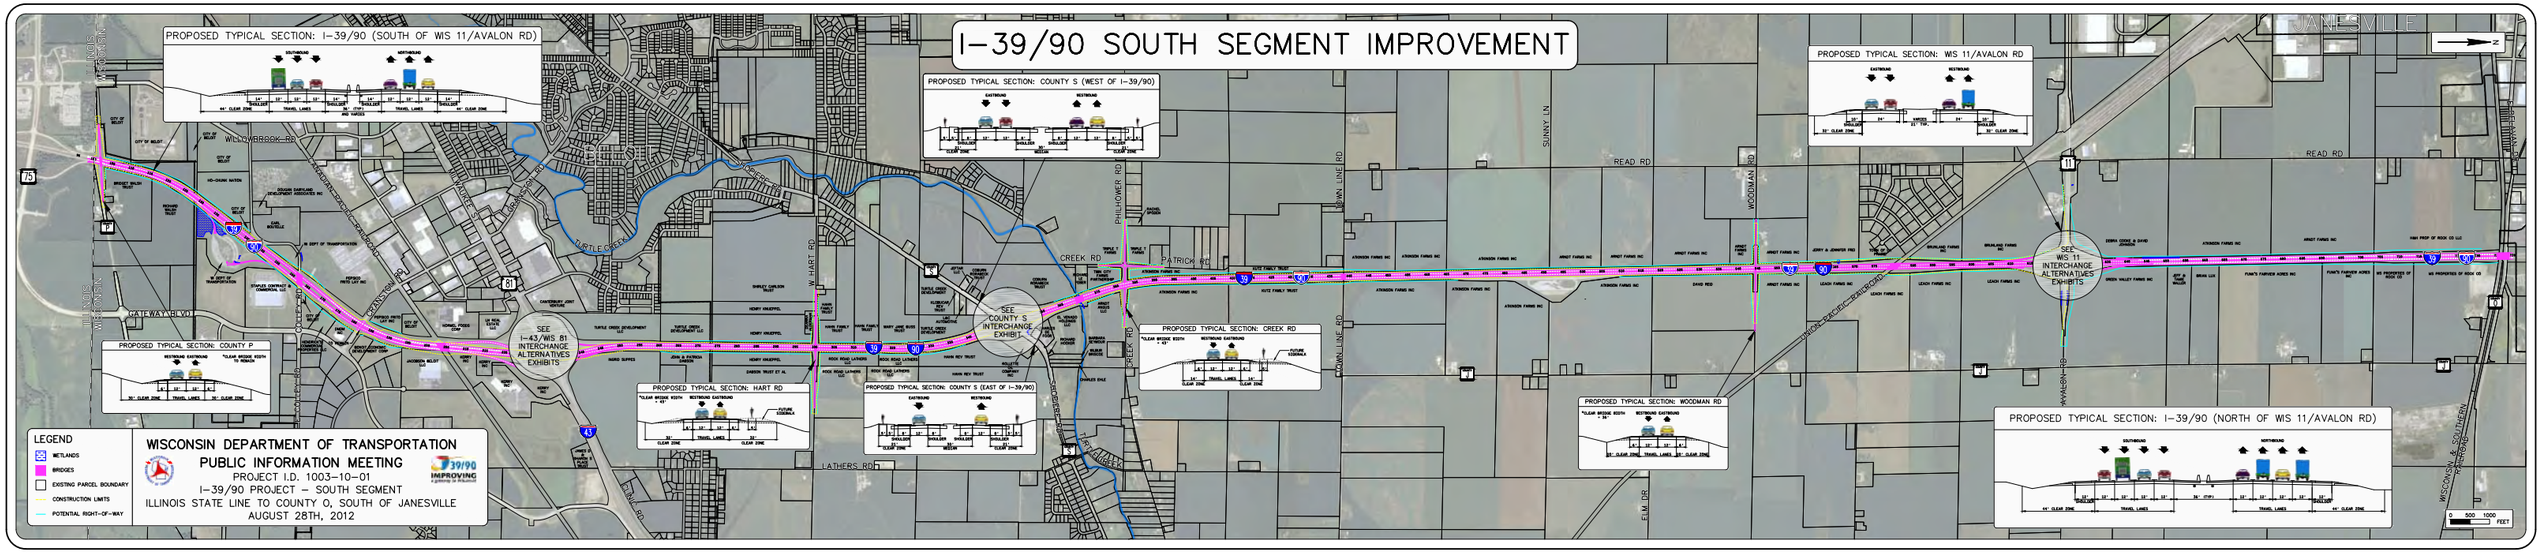

LEGEND

- WETLANDS
- BRIDGES
- EXISTING PARCEL BOUNDARY
- CONSTRUCTION LIMITS
- POTENTIAL RIGHT-OF-WAY

WISCONSIN DEPARTMENT OF TRANSPORTATION

PUBLIC INFORMATION MEETING

PROJECT I.D. 1003-10-01

I-39/90 PROJECT – SOUTH SEGMENT

ILLINOIS STATE LINE TO COUNTY O, SOUTH OF JANESVILLE

AUGUST 28TH, 2012