COUNTY G RECONSTRUCTION

PHILHOWER ROAD TO SUNNY LANE

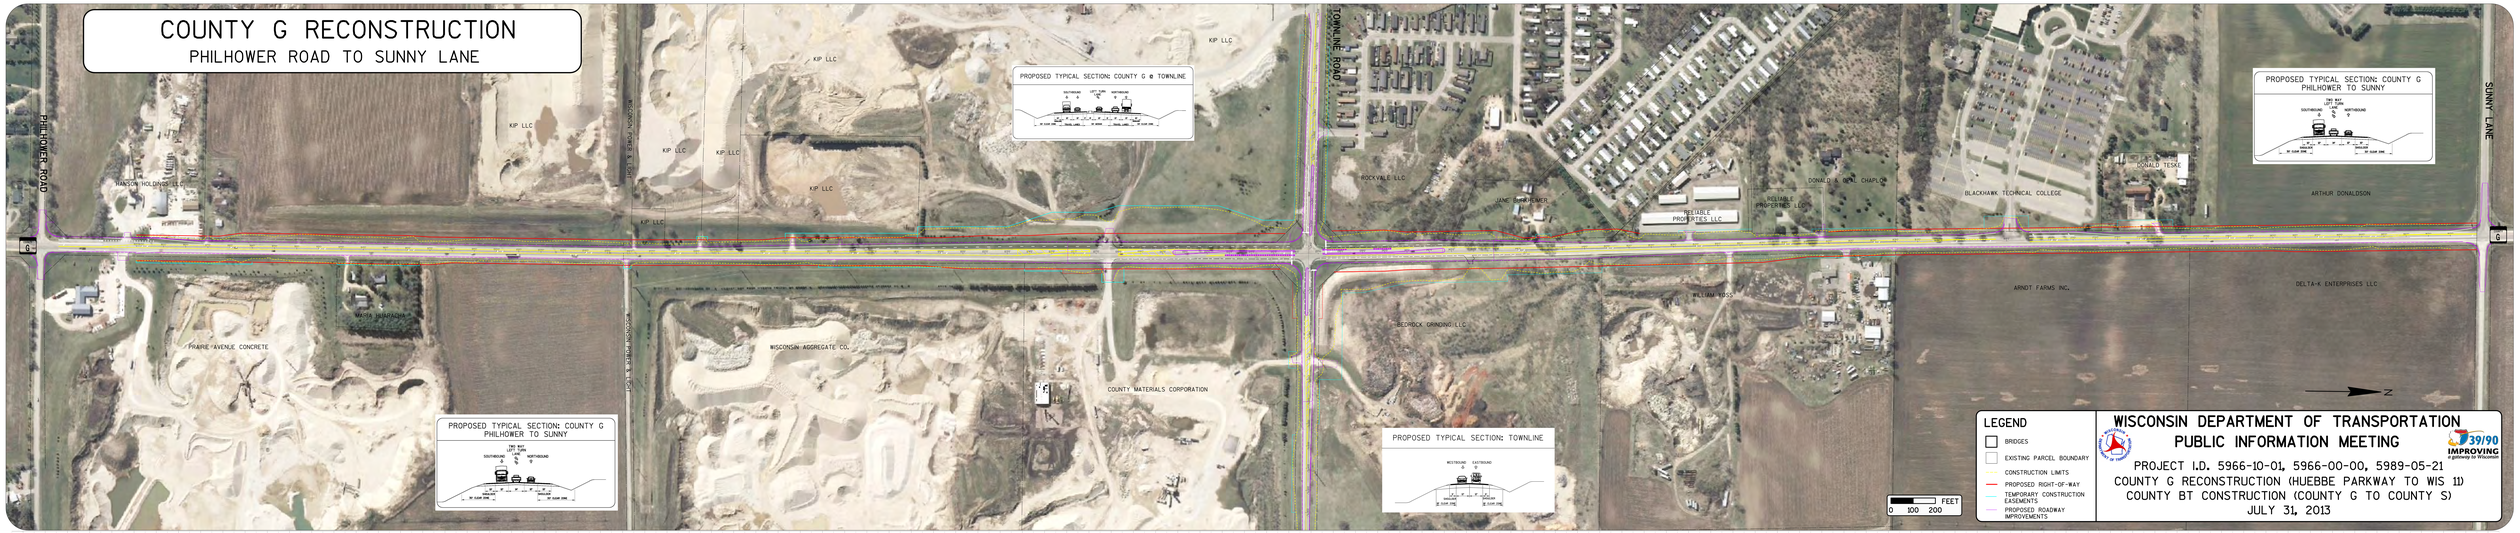

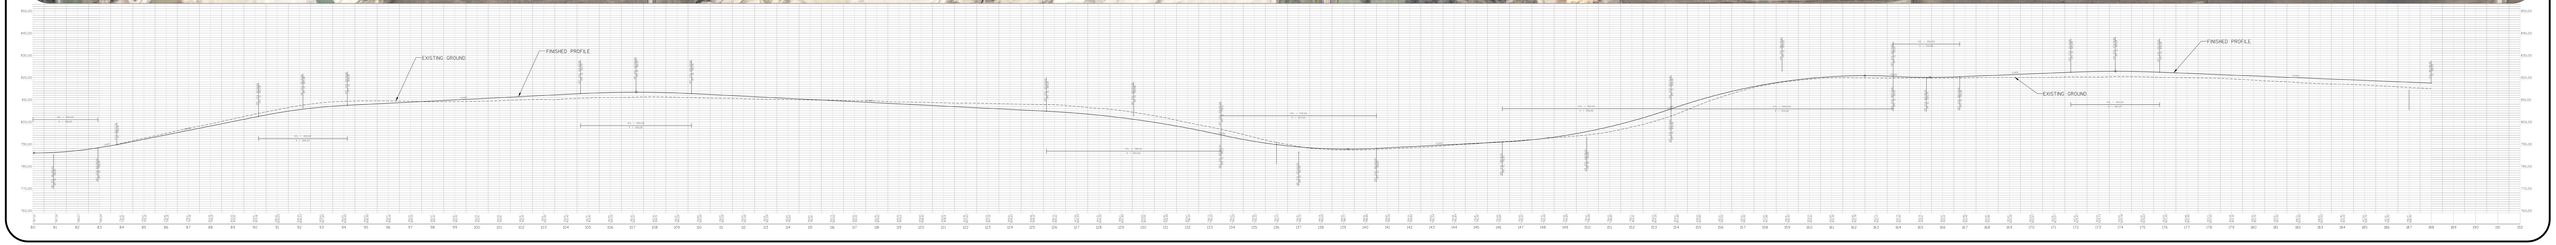

LEGEND

- BRIDGES
- EXISTING PARCEL BOUNDARY
- CONSTRUCTION LIMITS
- PROPOSED RIGHT-OF-WAY
- TEMPORARY CONSTRUCTION EASEMENTS
- PROPOSED ROADWAY IMPROVEMENTS

WISCONSIN DEPARTMENT OF TRANSPORTATION
PUBLIC INFORMATION MEETING

PROJECT I.D. 5966-10-01, 5966-00-00, 5989-05-21
COUNTY G RECONSTRUCTION (HUEBBE PARKWAY TO WIS 11)
COUNTY BT CONSTRUCTION (COUNTY G TO COUNTY S)
JULY 31, 2013

39/90 IMPROVING A gateway to Wisconsin