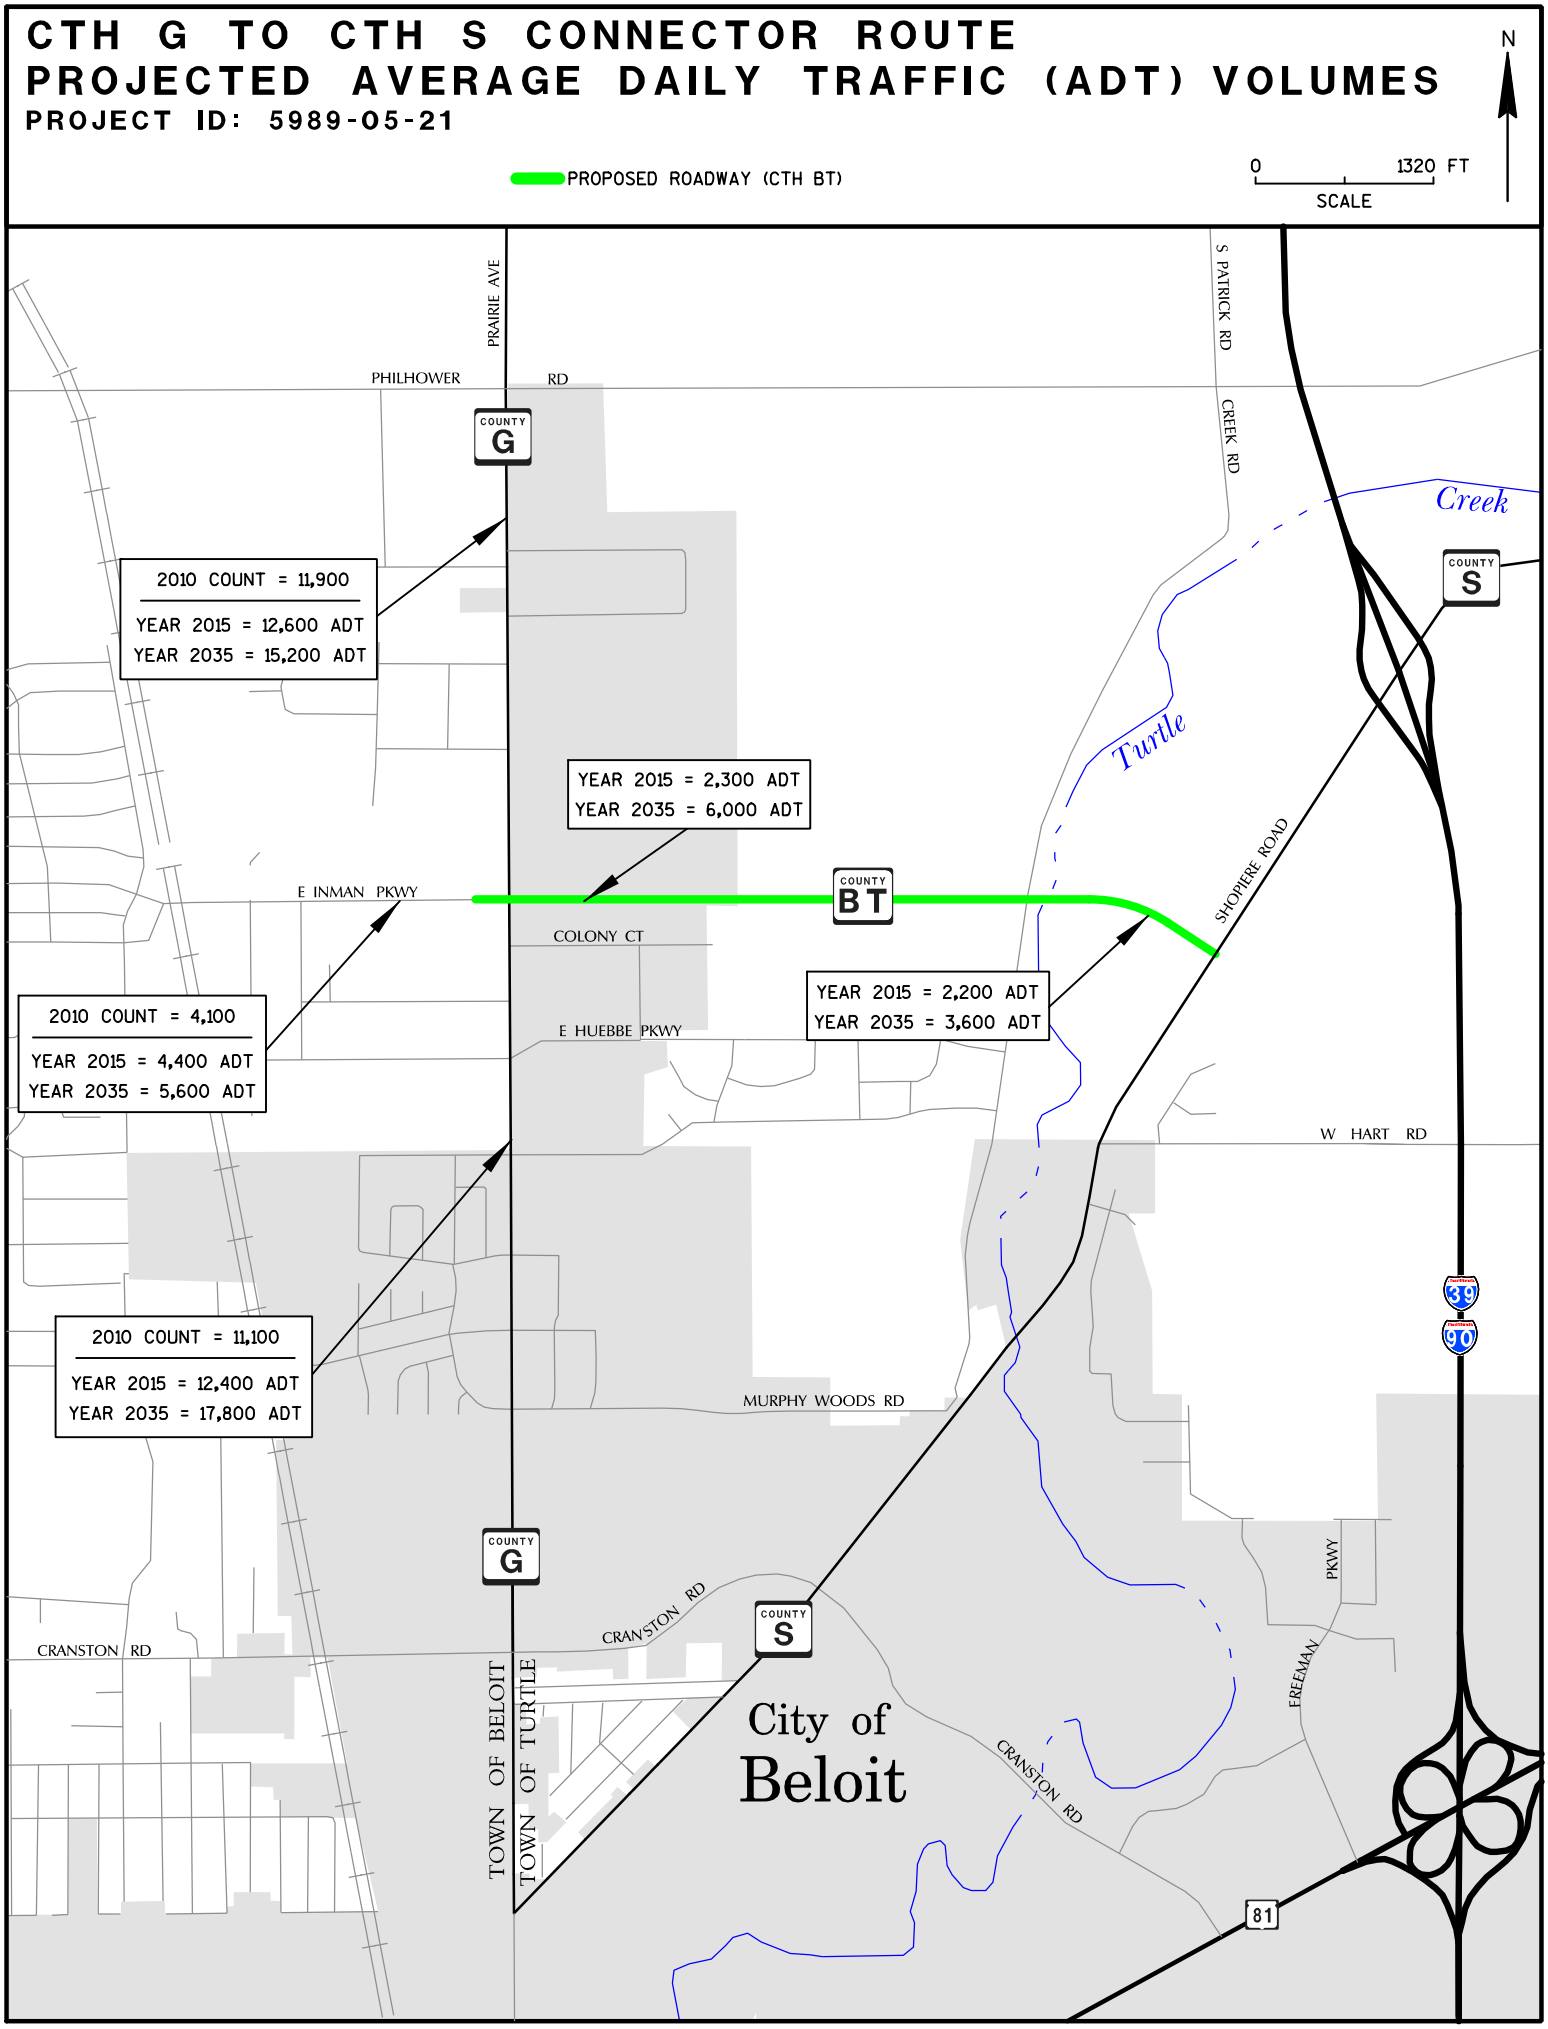CTH G TO CTH S CONNECTOR ROUTE
PROJECTED AVERAGE DAILY TRAFFIC (ADT) VOLUMES
PROJECT ID: 5989-05-21