CREEK ROAD BRIDGE/APPRS B-53-316

N

0 100 200 FEET

ROSCHI TRUST

RACHEL SPODEN

TRIPLE T FARMS

STOP

PATRICK RD

ATKINSON FARMS INC

39

90

ATKINSON FARMS INC

PHILHOWER RD

CREEK RD

STOP

TWIN CITY FARMS PARTNERSHIP

TRIPLE T FARMS

ARNDT ANGUS LLC

CREEK RD

PROPOSED TYPICAL SECTION: CREEK RD

*CLEAR BRIDGE WIDTH = 36'

WESTBOUND EASTBOUND

6' 12' 12' 6'

16' CLEAR ZONE — TRAVEL LANES — 16' CLEAR ZONE

LEGEND

- WETLANDS
- BRIDGES/ROAD IMPROVEMENTS
- EXISTING PARCEL BOUNDARY
- CONSTRUCTION LIMITS
- PROPOSED RIGHT-OF-WAY
- PROPOSED EASEMENT

WISCONSIN DEPARTMENT OF TRANSPORTATION

PUBLIC INFORMATION MEETING

PROJECT I.D. 1003-10-01

I-39/90 PROJECT - SOUTH SEGMENT

ILLINOIS STATE LINE TO COUNTY O, SOUTH OF JANESVILLE

OCTOBER 17TH, 2013
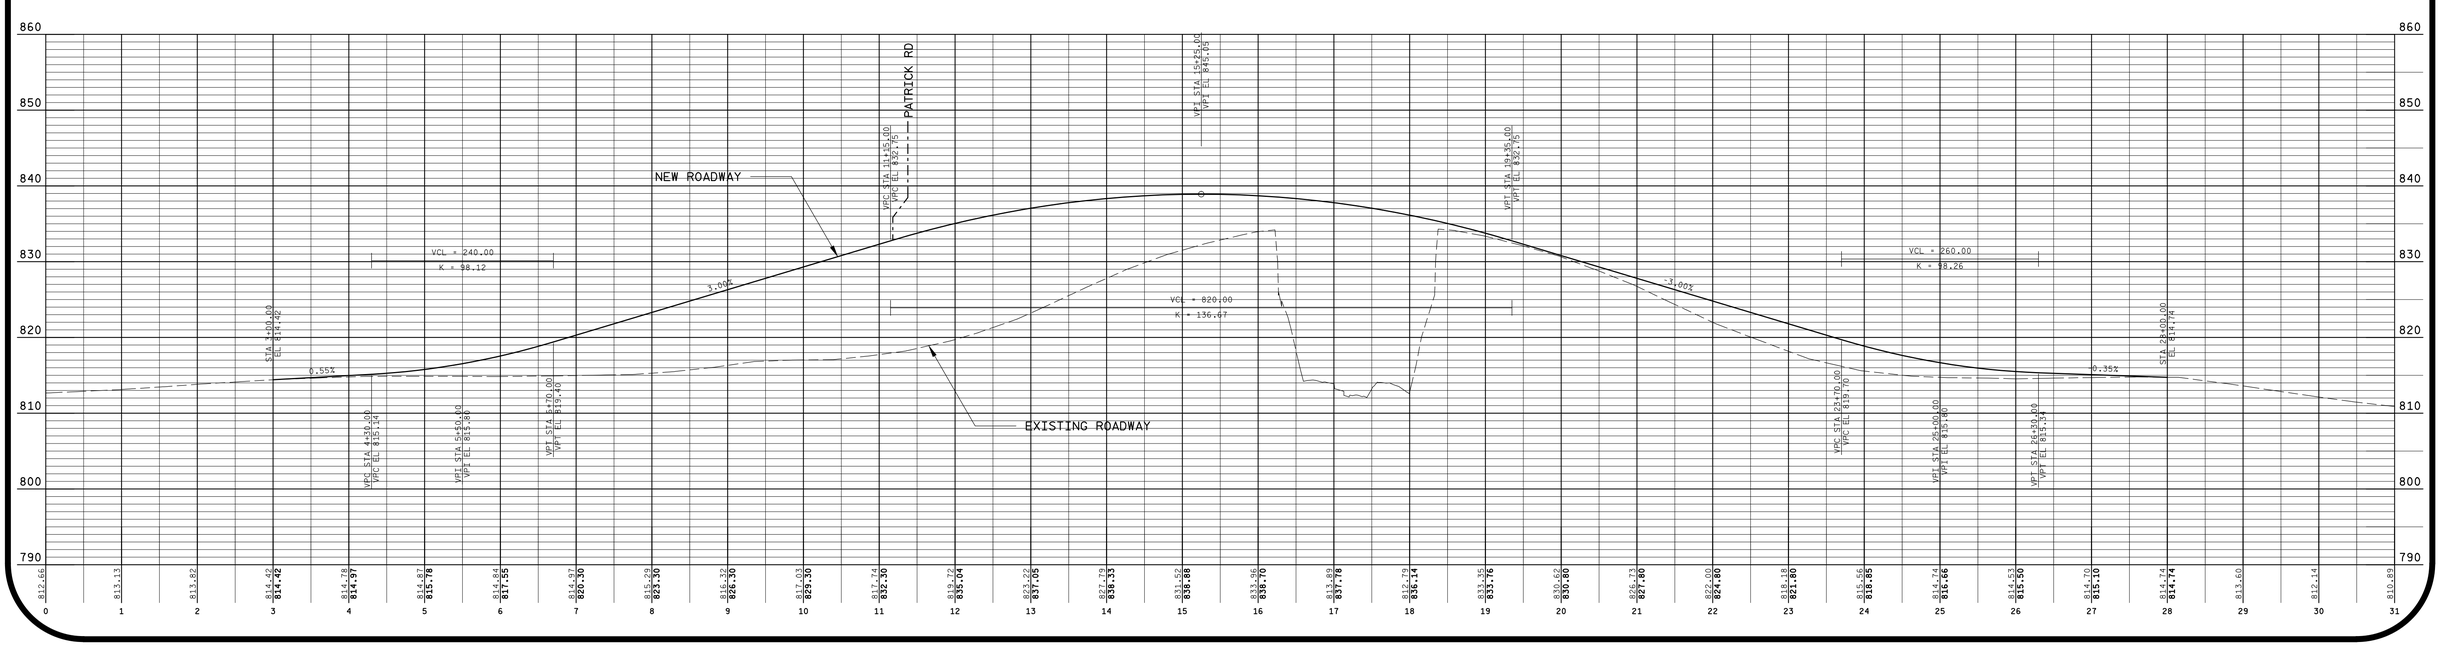
39/90 IMPROVING a gateway to Wisconsin