WOODMAN ROAD BRIDGE/APPRS B-53-319

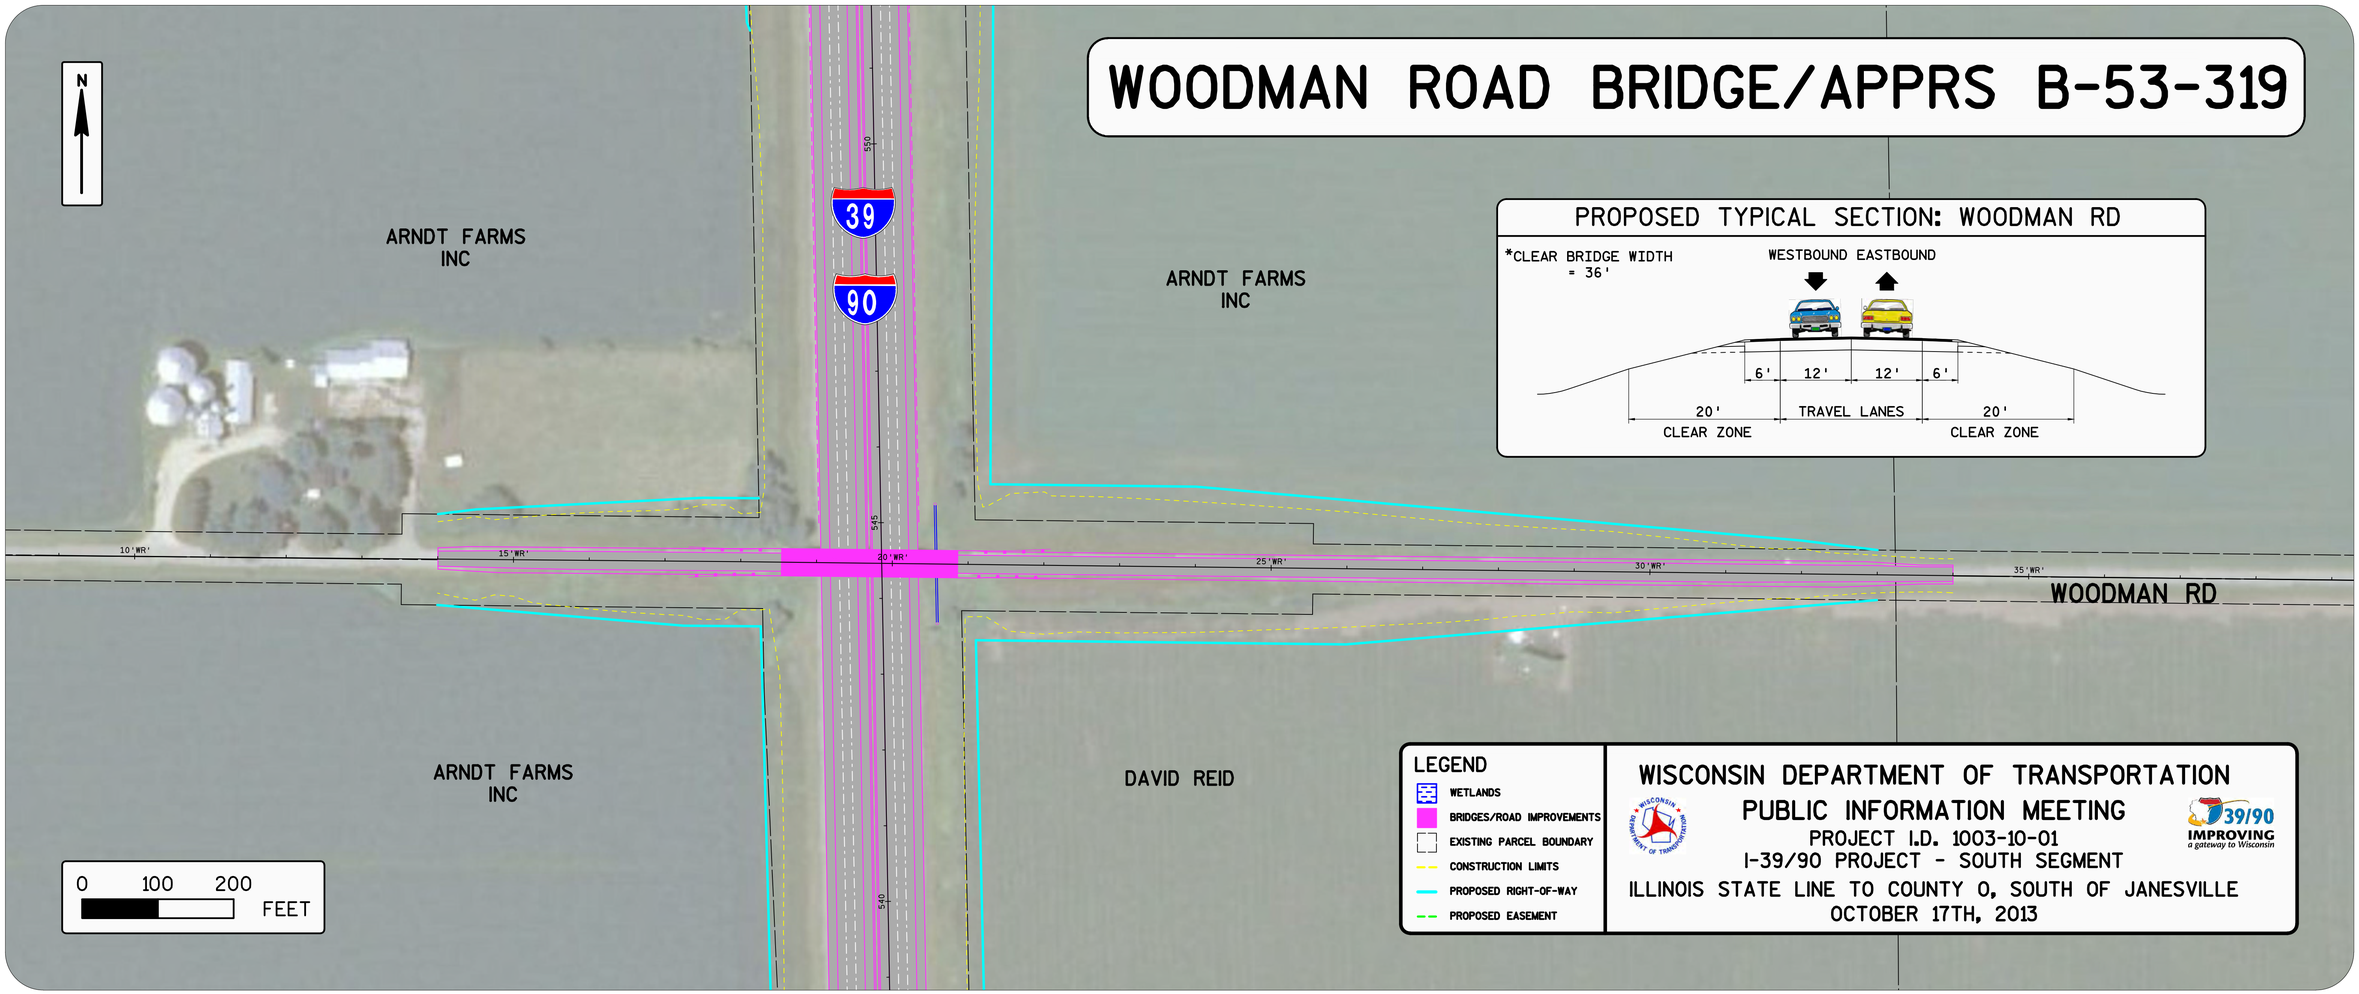

PROPOSED TYPICAL SECTION: WOODMAN RD

LEGEND

- WETLANDS
- BRIDGES/ROAD IMPROVEMENTS
- EXISTING PARCEL BOUNDARY
- CONSTRUCTION LIMITS
- PROPOSED RIGHT-OF-WAY
- PROPOSED EASEMENT

WISCONSIN DEPARTMENT OF TRANSPORTATION

PUBLIC INFORMATION MEETING

PROJECT I.D. 1003-10-01

I-39/90 PROJECT - SOUTH SEGMENT

ILLINOIS STATE LINE TO COUNTY O, SOUTH OF JANESVILLE

OCTOBER 17TH, 2013
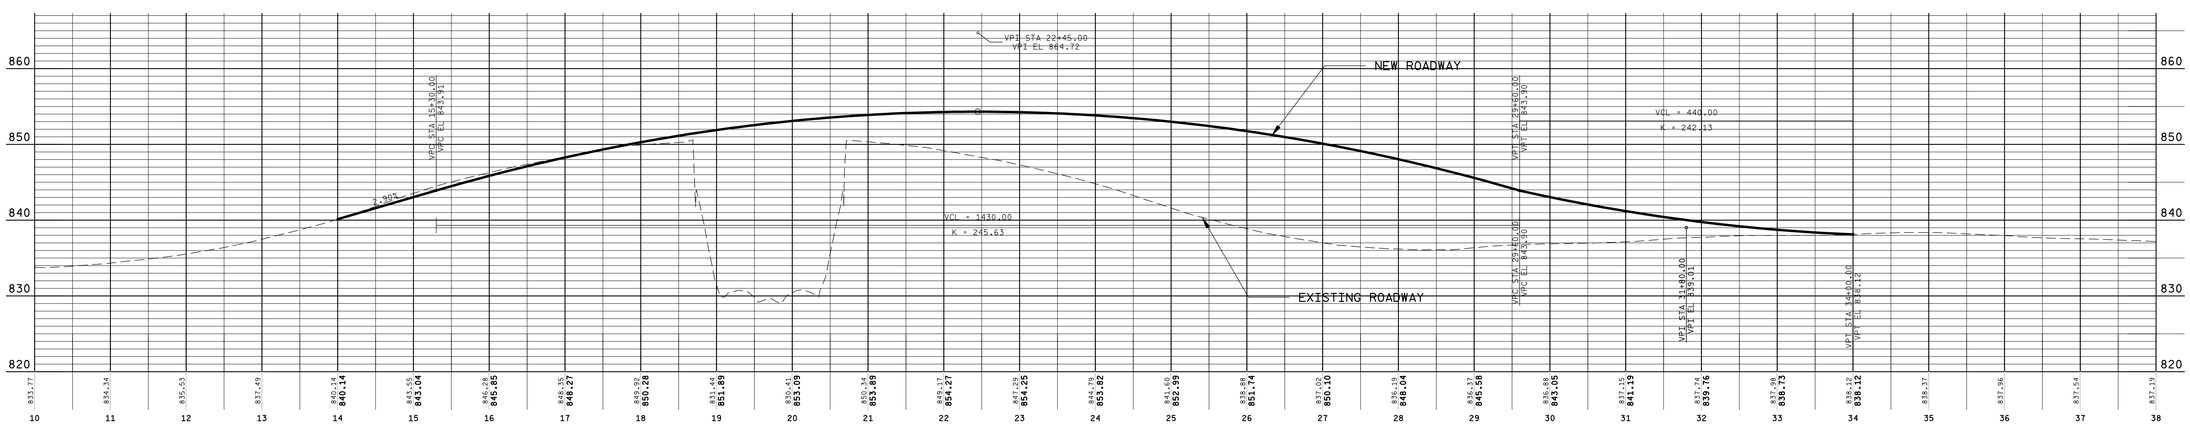
39/90 IMPROVING a gateway to Wisconsin