2

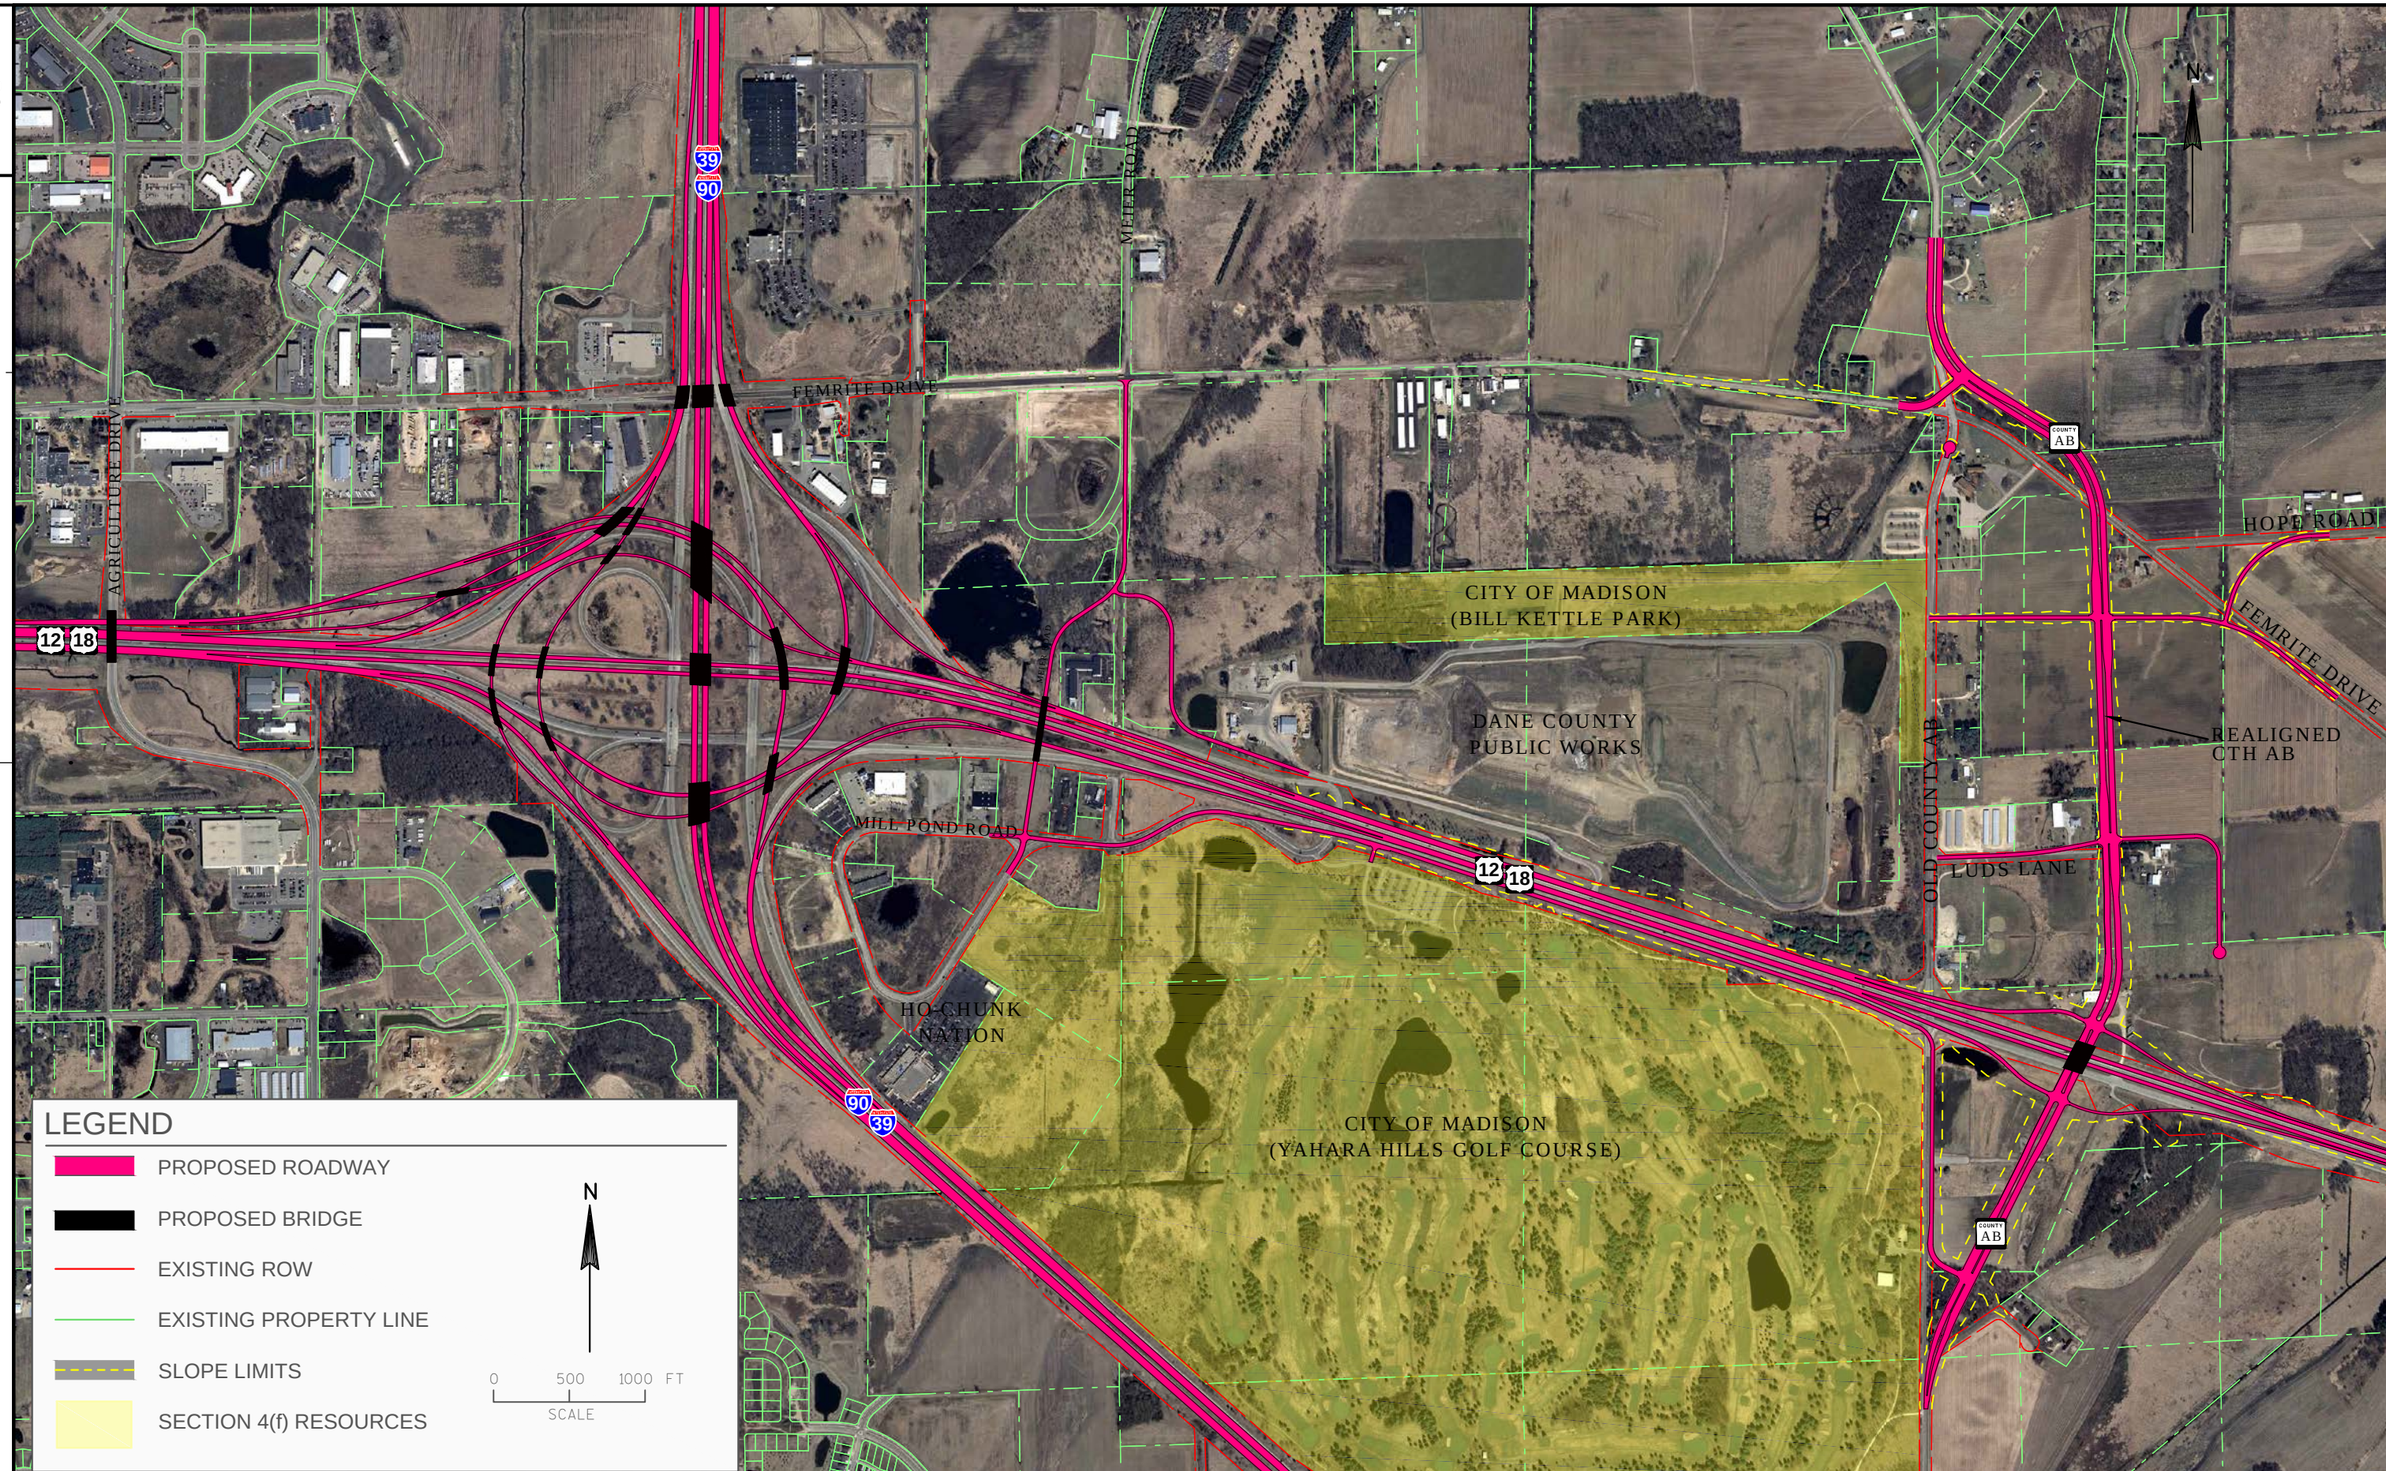

2

PROJECT NO:3080-10-01	HWY:I-39, US12/18, COUNTY AB	COUNTY:DANE	PROJECT OVERVIEW	SHEET	E

FILE NAME : N:\C3D\450363\SHEETSOTHER\DISPLAYS\EA\4F\BIC OVERVIEW.DWG PLOT DATE : 1/29/2014 9:58 AM PLOT BY : MUENCH, DOUGLAS PLOT NAME : PLOT SCALE : 1 IN:1000 FT_XREF

WISDOT/CADDS SHEET 42