COUNTY S INTERCHANGE

PROPOSED TYPICAL SECTION: COUNTY S WEST OF IH 39

PROPOSED TYPICAL SECTION: COUNTY S EAST OF IH 39

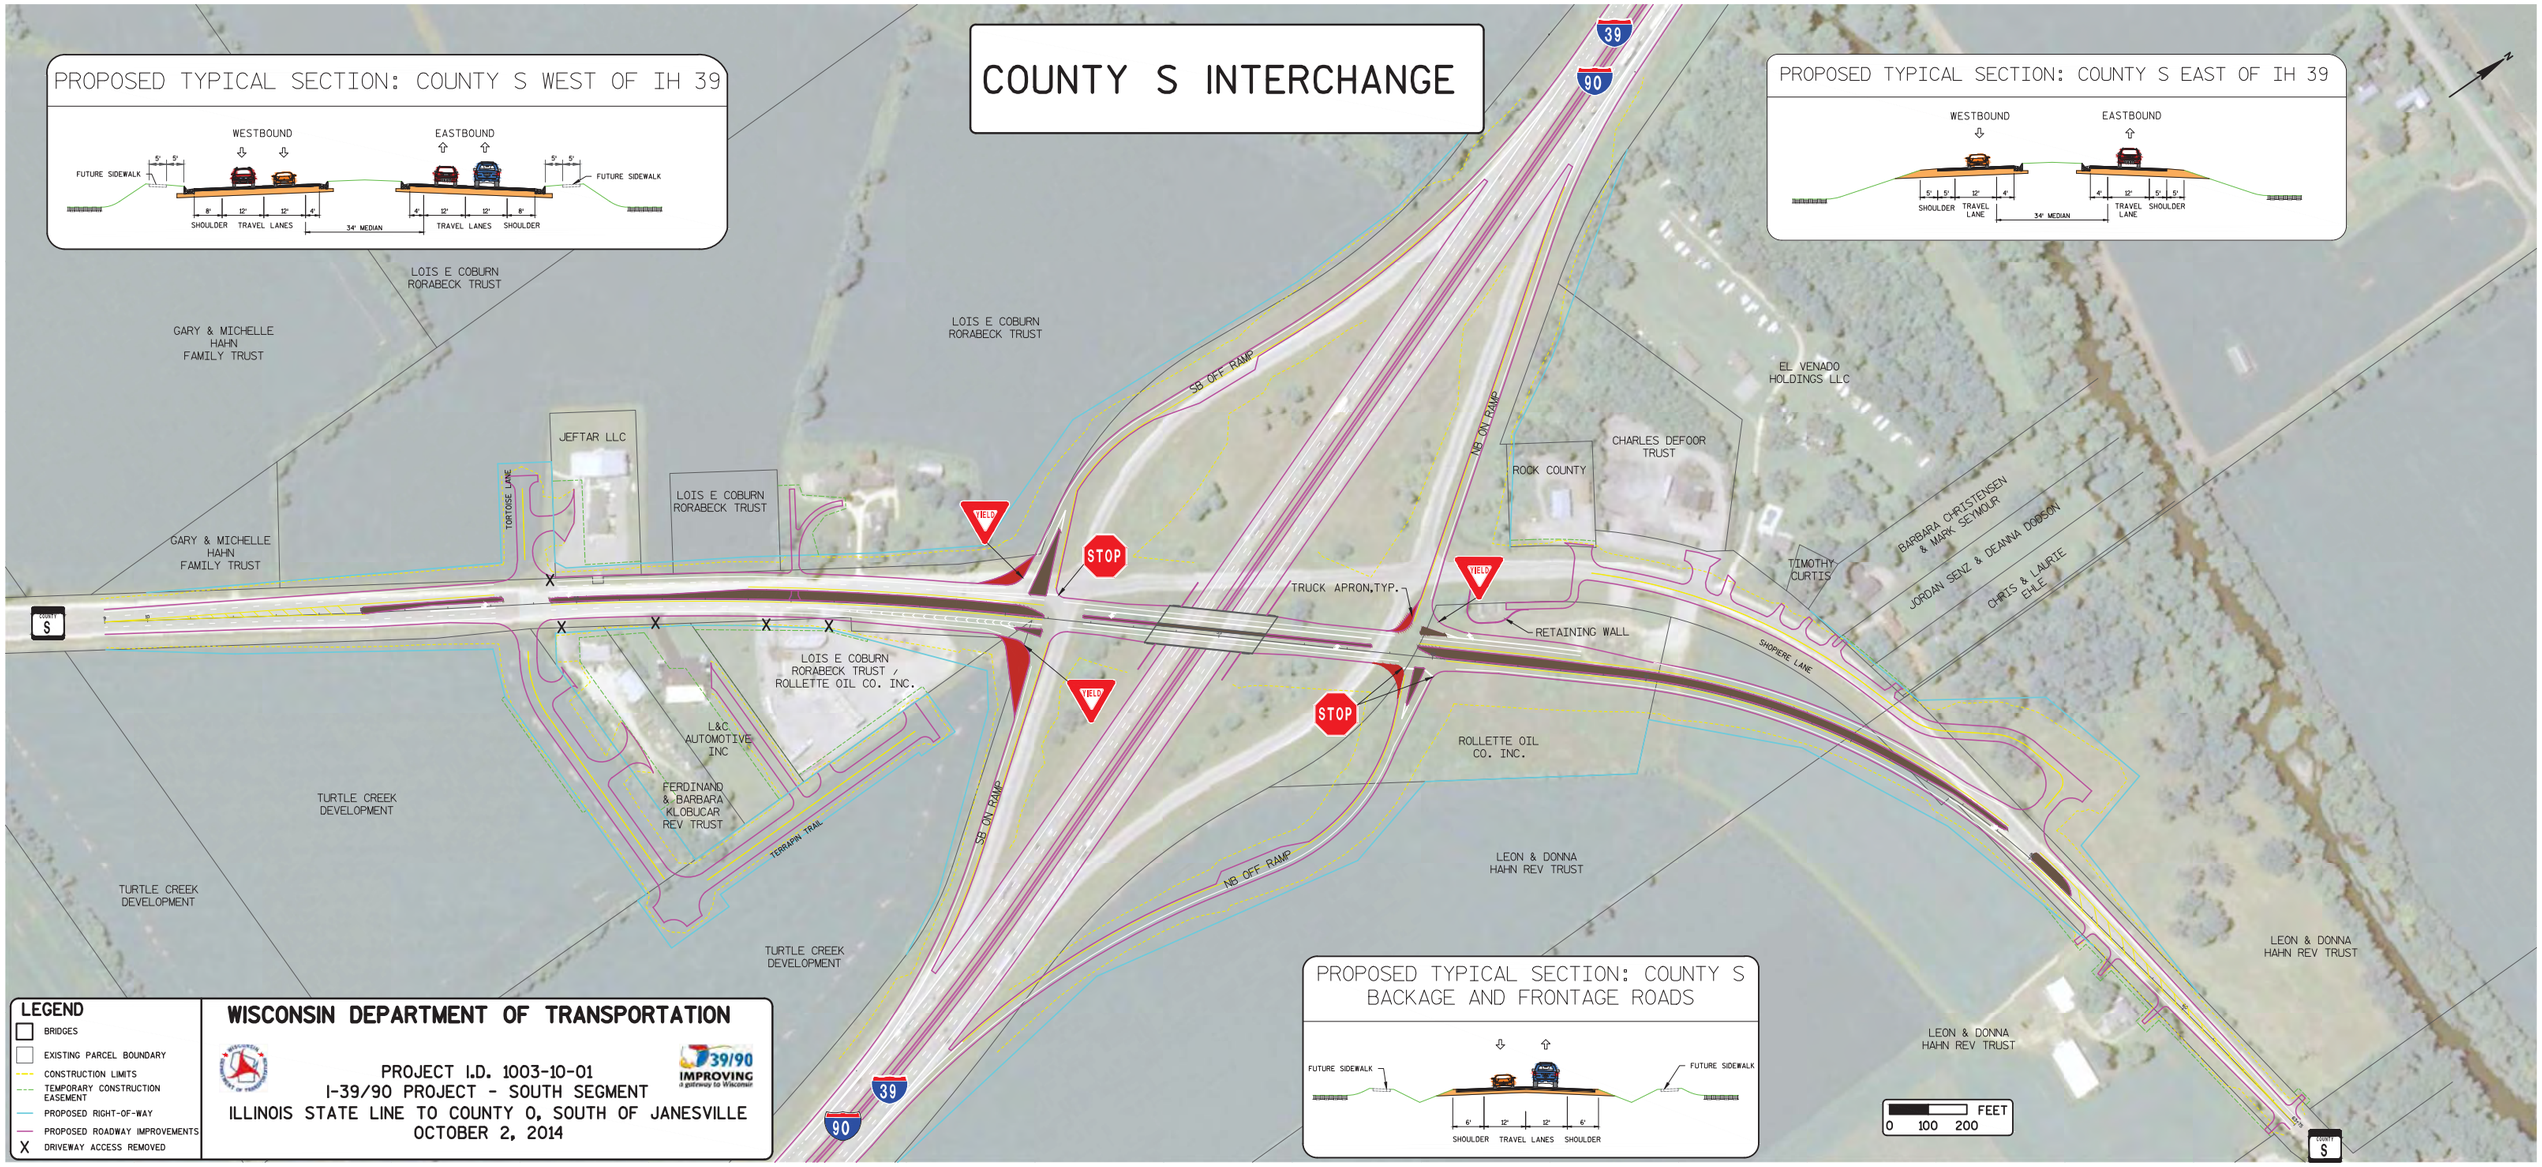

PROPOSED TYPICAL SECTION: COUNTY S BACKAGE AND FRONTAGE ROADS

LEGEND

- BRIDGES
- EXISTING PARCEL BOUNDARY
- CONSTRUCTION LIMITS
- TEMPORARY CONSTRUCTION EASEMENT
- PROPOSED RIGHT-OF-WAY
- PROPOSED ROADWAY IMPROVEMENTS
- X DRIVEWAY ACCESS REMOVED

WISCONSIN DEPARTMENT OF TRANSPORTATION

PROJECT I.D. 1003-10-01
I-39/90 PROJECT - SOUTH SEGMENT
ILLINOIS STATE LINE TO COUNTY O, SOUTH OF JANESVILLE
OCTOBER 2, 2014
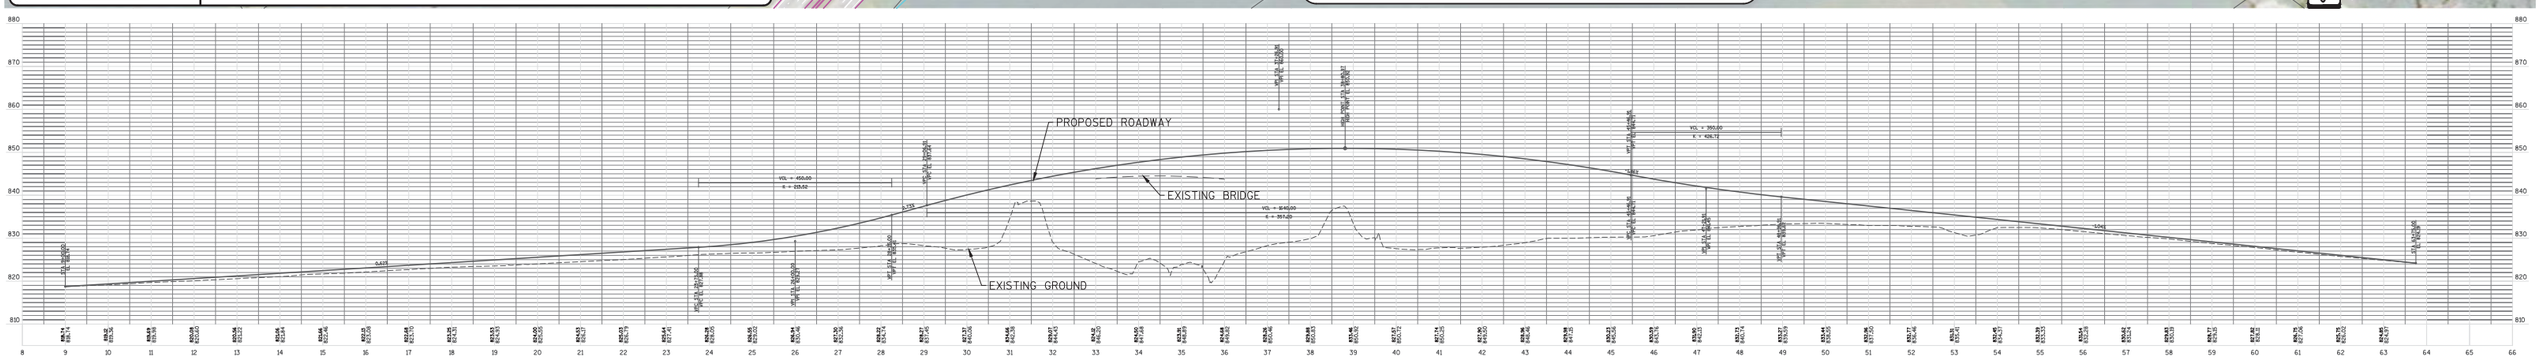
39/90 IMPROVING a gateway to Wisconsin