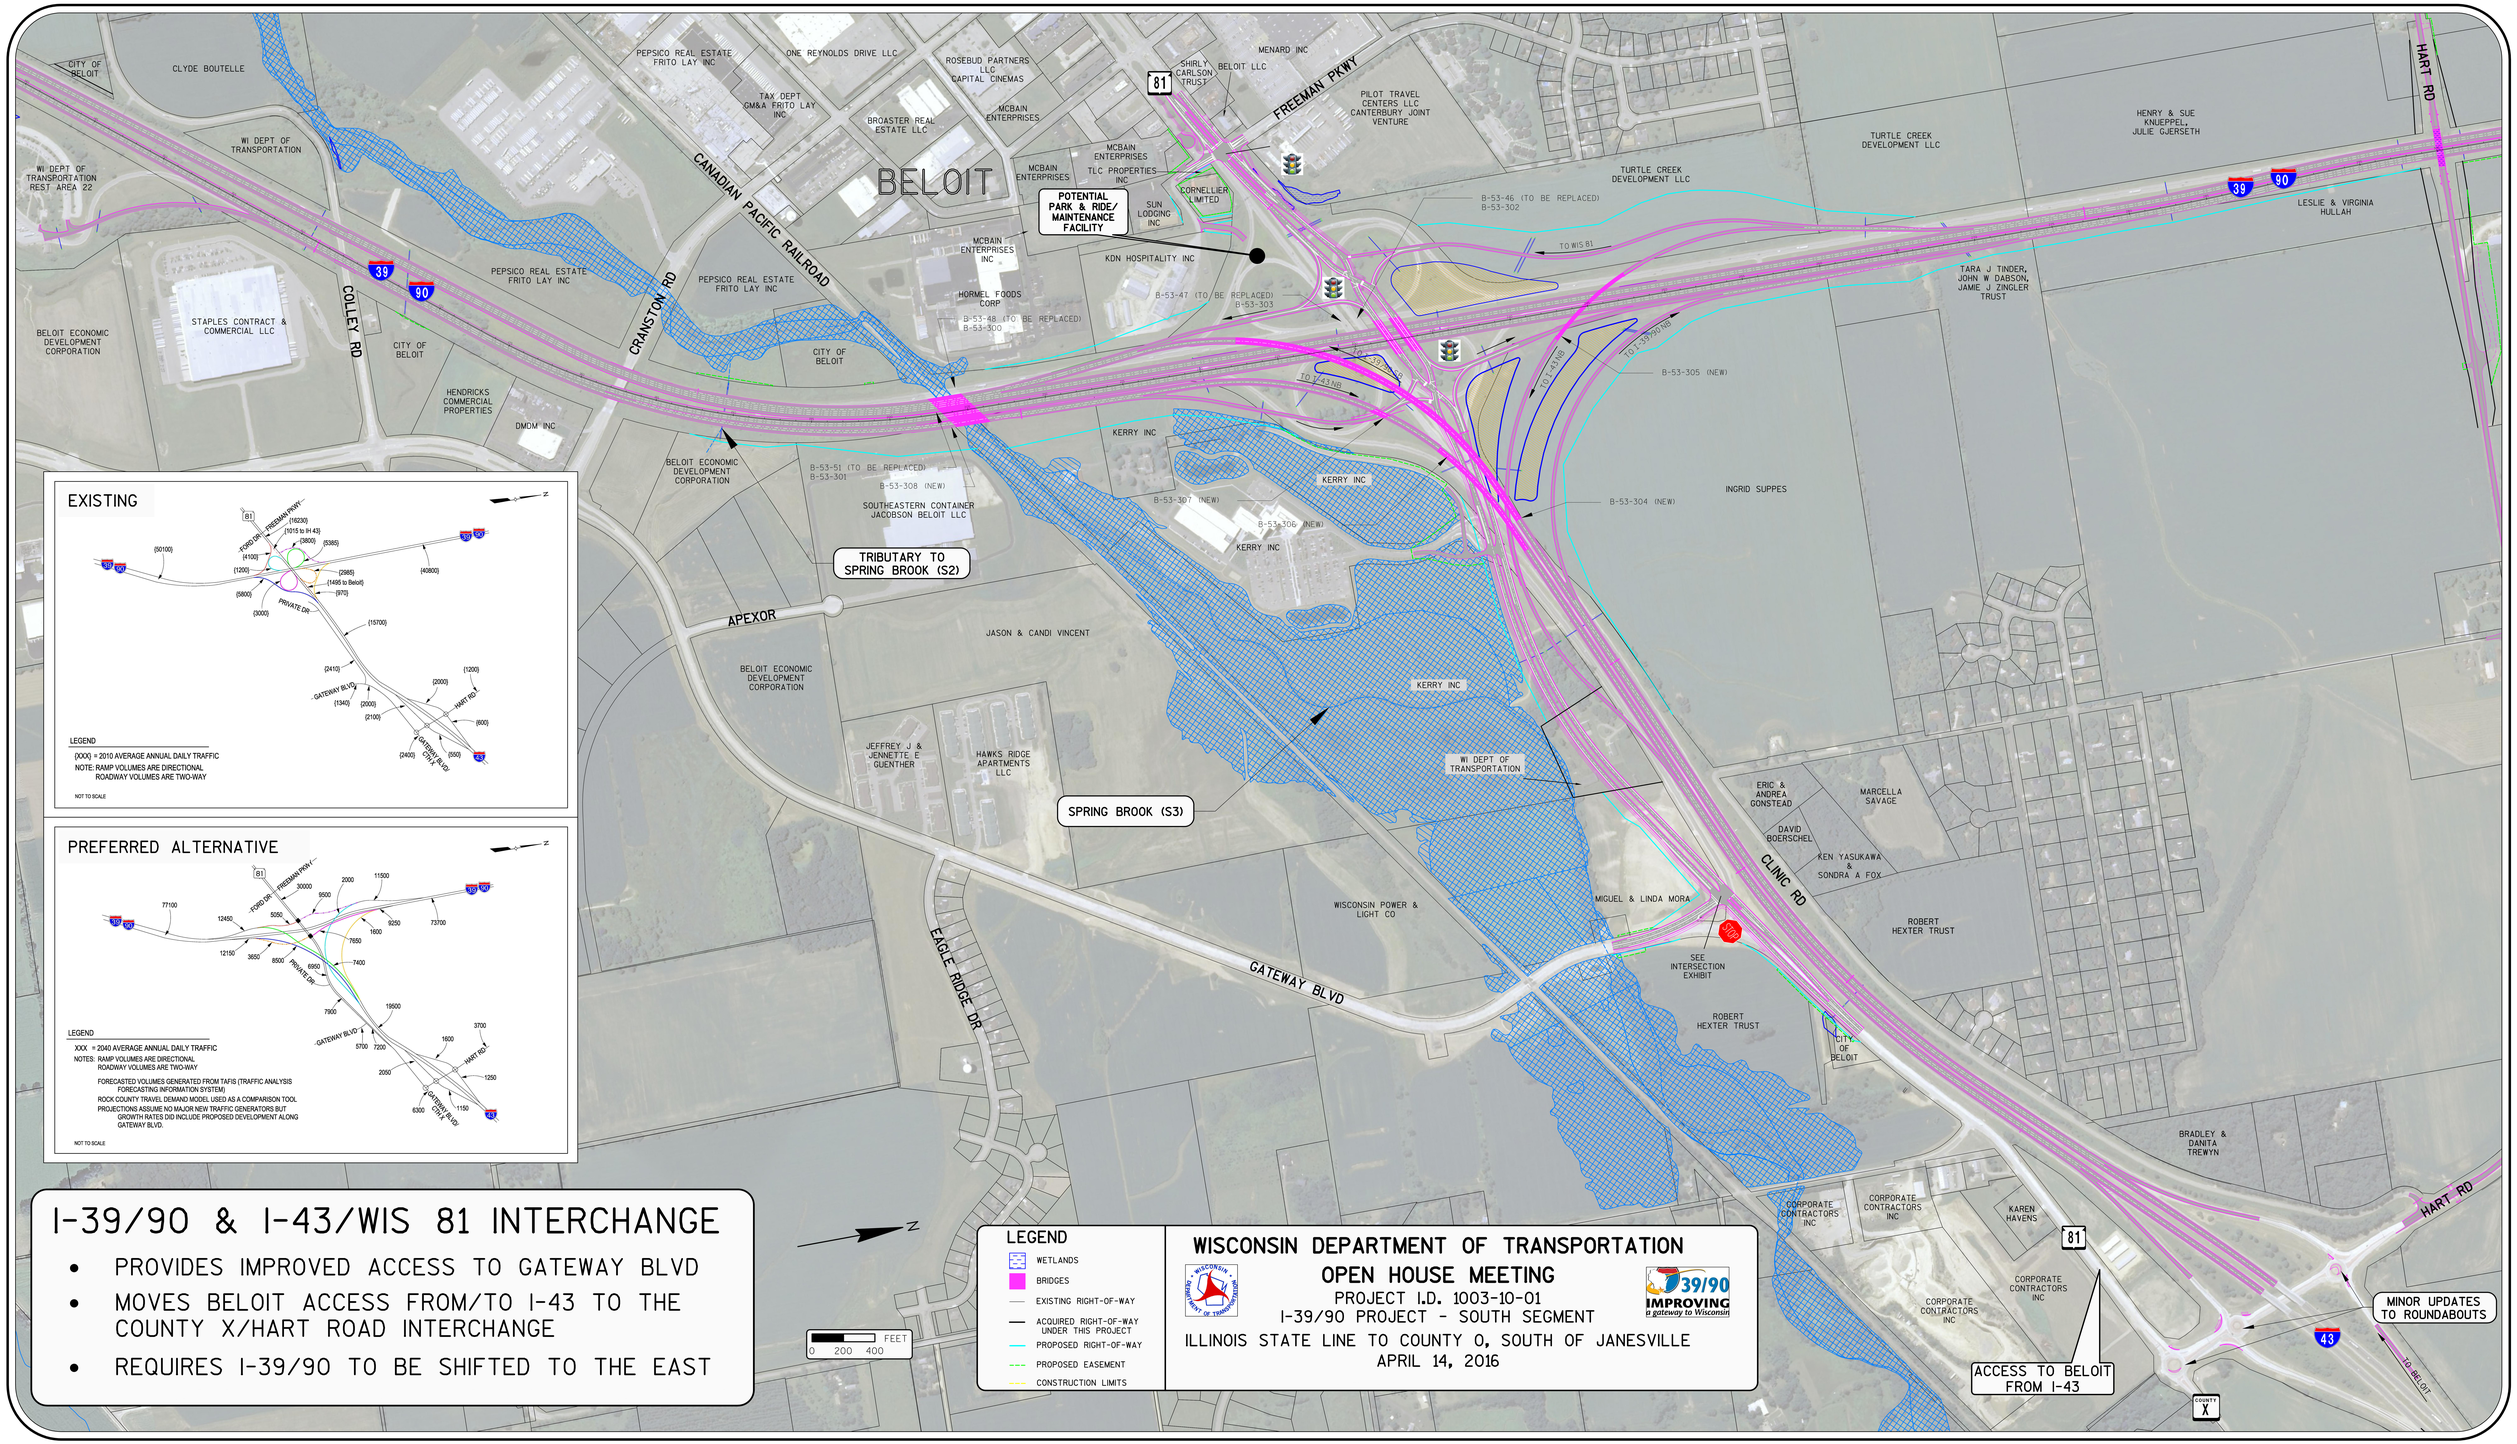
BELOIT
CANADIAN PACIFIC RAILROAD
FREEMAN PKWY
HART RD
COLLEY RD
CRANSTON RD
APEXOR
GATEWAY BLVD
EAGLE RIDGE DR
CLINIC RD
POTENTIAL PARK & RIDE/ MAINTENANCE FACILITY
TRIBUTARY TO SPRING BROOK (S2)
SPRING BROOK (S3)
ACCESS TO BELOIT FROM I-43
MINOR UPDATES TO ROUNDABOUTS
CITY OF BELOIT
CLYDE BOUTELLE
WI DEPT OF TRANSPORTATION
WI DEPT OF TRANSPORTATION REST AREA 22
BELOIT ECONOMIC DEVELOPMENT CORPORATION
STAPLES CONTRACT & COMMERCIAL LLC
HENDRICKS COMMERCIAL PROPERTIES
DMOM INC
PEPSICO REAL ESTATE FRITO LAY INC
ONE REYNOLDS DRIVE LLC
TAX DEPT GM&A FRITO LAY INC
BROASTER REAL ESTATE LLC
ROSEBUD PARTNERS LLC
CAPITAL CINEMAS
MCBAIN ENTERPRISES
MCBAIN ENTERPRISES INC
TLC PROPERTIES INC
SUN LODGING INC
CORNELLIER LIMITED
KDN HOSPITALITY INC
HORMEL FOODS CORP
SHIRLY CARLSON TRUST
BELOIT LLC
MENARD INC
PILOT TRAVEL CENTERS LLC CANTERBURY JOINT VENTURE
TURTLE CREEK DEVELOPMENT LLC
HENRY & SUE KNUEPPEL, JULIE CJERSETH
LESLIE & VIRGINIA HULLAH
TARA J TINDER, JOHN W DABSON, JAME J ZINGLER TRUST
INGRID SUPPES
KERRY INC
SOUTHEASTERN CONTAINER JACOBSON BELOIT LLC
JASON & CANDI VINCENT
JEFFREY J & JENNETTE E GUENTHER
HAWKS RIDGE APARTMENTS LLC
WISCONSIN POWER & LIGHT CO
MIGUEL & LINDA MORA
SEE INTERSECTION EXHIBIT
ROBERT HEXTER TRUST
ERIC & ANDREA GONSTEAD
MARCELLA SAVAGE
DAVID BOERSCHEL
KEN YASUKAWA & SONDRA A FOX
BRADLEY & DANITA TREWYN
KAREN HAVENS
CORPORATE CONTRACTORS INC
B-53-46 (TO BE REPLACED) B-53-302
B-53-47 (TO BE REPLACED) B-53-303
B-53-48 (TO BE REPLACED) B-53-300
B-53-51 (TO BE REPLACED) B-53-301
B-53-305 (NEW)
B-53-304 (NEW)
B-53-308 (NEW)
B-53-307 (NEW)
B-53-306 (NEW)
TO WIS 81
TO I-43 NB
TO I-39/90 NB
TO I-43 NB
TO I-39/90 SB
EXISTING
PREFERRED ALTERNATIVE
LEGEND
(XXX) = 2010 AVERAGE ANNUAL DAILY TRAFFIC
NOTE: RAMP VOLUMES ARE DIRECTIONAL ROADWAY VOLUMES ARE TWO-WAY
NOT TO SCALE
XXX = 2040 AVERAGE ANNUAL DAILY TRAFFIC
NOTES: RAMP VOLUMES ARE DIRECTIONAL ROADWAY VOLUMES ARE TWO-WAY
FORECASTED VOLUMES GENERATED FROM TAFIS (TRAFFIC ANALYSIS FORECASTING INFORMATION SYSTEM)
ROCK COUNTY TRAVEL DEMAND MODEL USED AS A COMPARISON TOOL
PROJECTIONS ASSUME NO MAJOR NEW TRAFFIC GENERATORS BUT GROWTH RATES DID INCLUDE PROPOSED DEVELOPMENT ALONG GATEWAY BLVD.
I-39/90 & I-43/WIS 81 INTERCHANGE
• PROVIDES IMPROVED ACCESS TO GATEWAY BLVD
• MOVES BELOIT ACCESS FROM/TO I-43 TO THE COUNTY X/HART ROAD INTERCHANGE
• REQUIRES I-39/90 TO BE SHIFTED TO THE EAST
LEGEND
WETLANDS
BRIDGES
EXISTING RIGHT-OF-WAY
ACQUIRED RIGHT-OF-WAY UNDER THIS PROJECT
PROPOSED RIGHT-OF-WAY
PROPOSED EASEMENT
CONSTRUCTION LIMITS
FEET
0 200 400
WISCONSIN DEPARTMENT OF TRANSPORTATION
OPEN HOUSE MEETING
PROJECT I.D. 1003-10-01
I-39/90 PROJECT - SOUTH SEGMENT
ILLINOIS STATE LINE TO COUNTY O, SOUTH OF JANESVILLE
APRIL 14, 2016
39/90 IMPROVING a gateway to Wisconsin