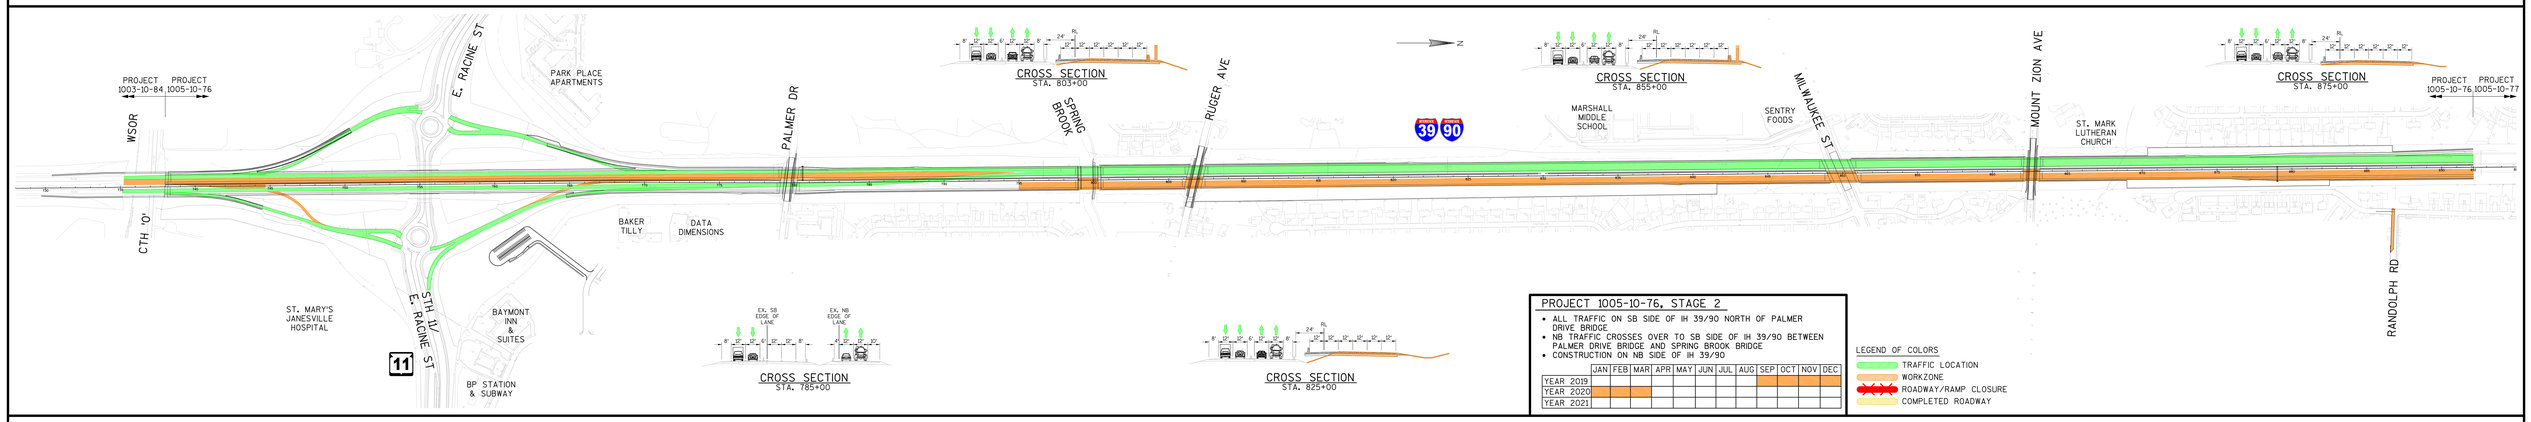

PROJECT 1005-10-76, STAGE 2

- ALL TRAFFIC ON SB SIDE OF IH 39/90 NORTH OF PALMER DRIVE BRIDGE
- NB TRAFFIC CROSSES OVER TO SB SIDE OF IH 39/90 BETWEEN PALMER DRIVE BRIDGE AND SPRING BROOK BRIDGE
- CONSTRUCTION ON NB SIDE OF IH 39/90

	JAN	FEB	MAR	APR	MAY	JUN	JUL	AUG	SEP	OCT	NOV	DEC
YEAR 2019												
YEAR 2020												
YEAR 2021												

LEGEND OF COLORS
- TRAFFIC LOCATION
- WORKZONE
- ROADWAY/RAMP CLOSURE
- COMPLETED ROADWAY

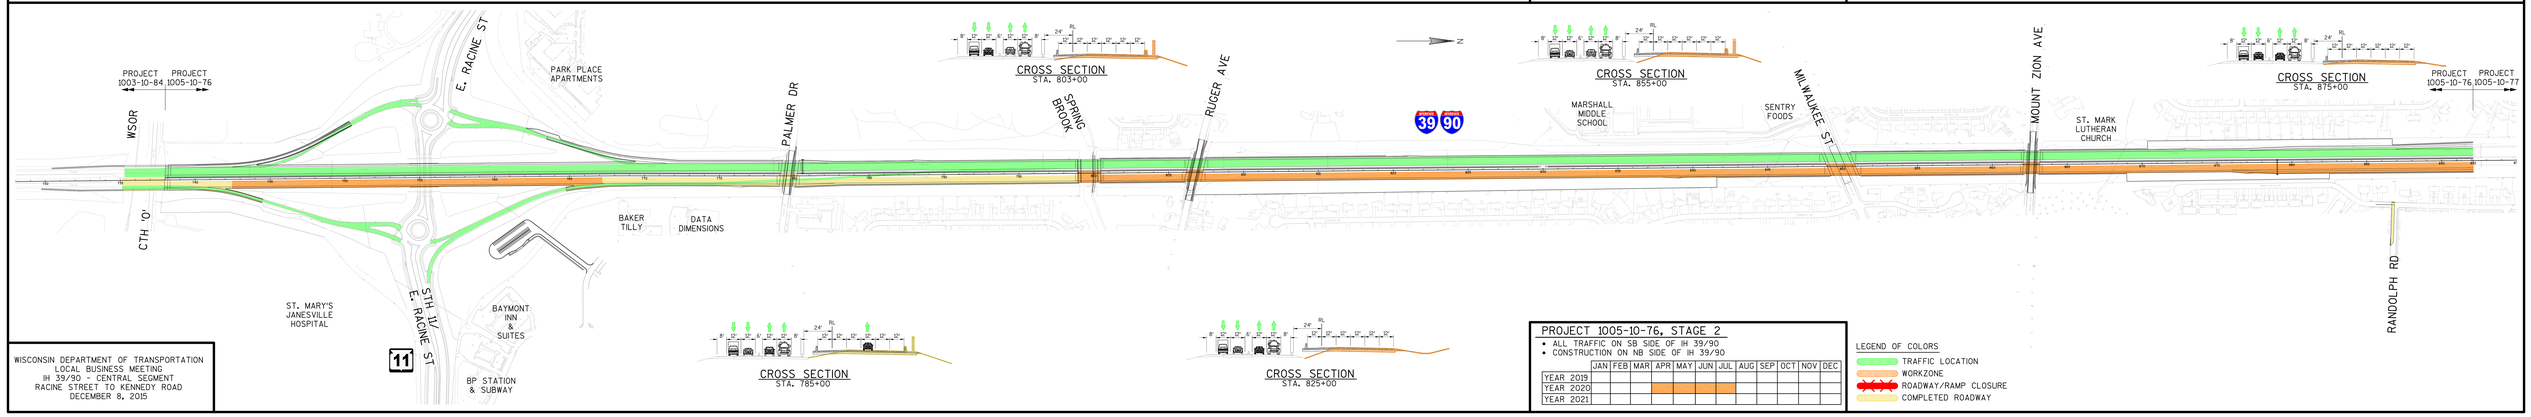

WISCONSIN DEPARTMENT OF TRANSPORTATION
LOCAL BUSINESS MEETING
IH 39/90 - CENTRAL SEGMENT
RACINE STREET TO KENNEDY ROAD
DECEMBER 8, 2015

PROJECT 1005-10-76, STAGE 2

- ALL TRAFFIC ON SB SIDE OF IH 39/90
- CONSTRUCTION ON NB SIDE OF IH 39/90

	JAN	FEB	MAR	APR	MAY	JUN	JUL	AUG	SEP	OCT	NOV	DEC
YEAR 2019												
YEAR 2020												
YEAR 2021												

LEGEND OF COLORS
- TRAFFIC LOCATION
- WORKZONE
- ROADWAY/RAMP CLOSURE
- COMPLETED ROADWAY