NORTHBOUND IH 39/90 COLLECTOR DISTRIBUTOR (CD) ROAD SIGNING

WISCONSIN DEPARTMENT OF TRANSPORTATION
LOCAL BUSINESS MEETING
IH 39/90 - CENTRAL SEGMENT
RACINE STREET TO KENNEDY ROAD
DECEMBER 7, 2016

N

LEGEND
- OVERHEAD SIGN
- E ROADSIDE SIGN
- TRAFFIC LANE
- DECISION POINT

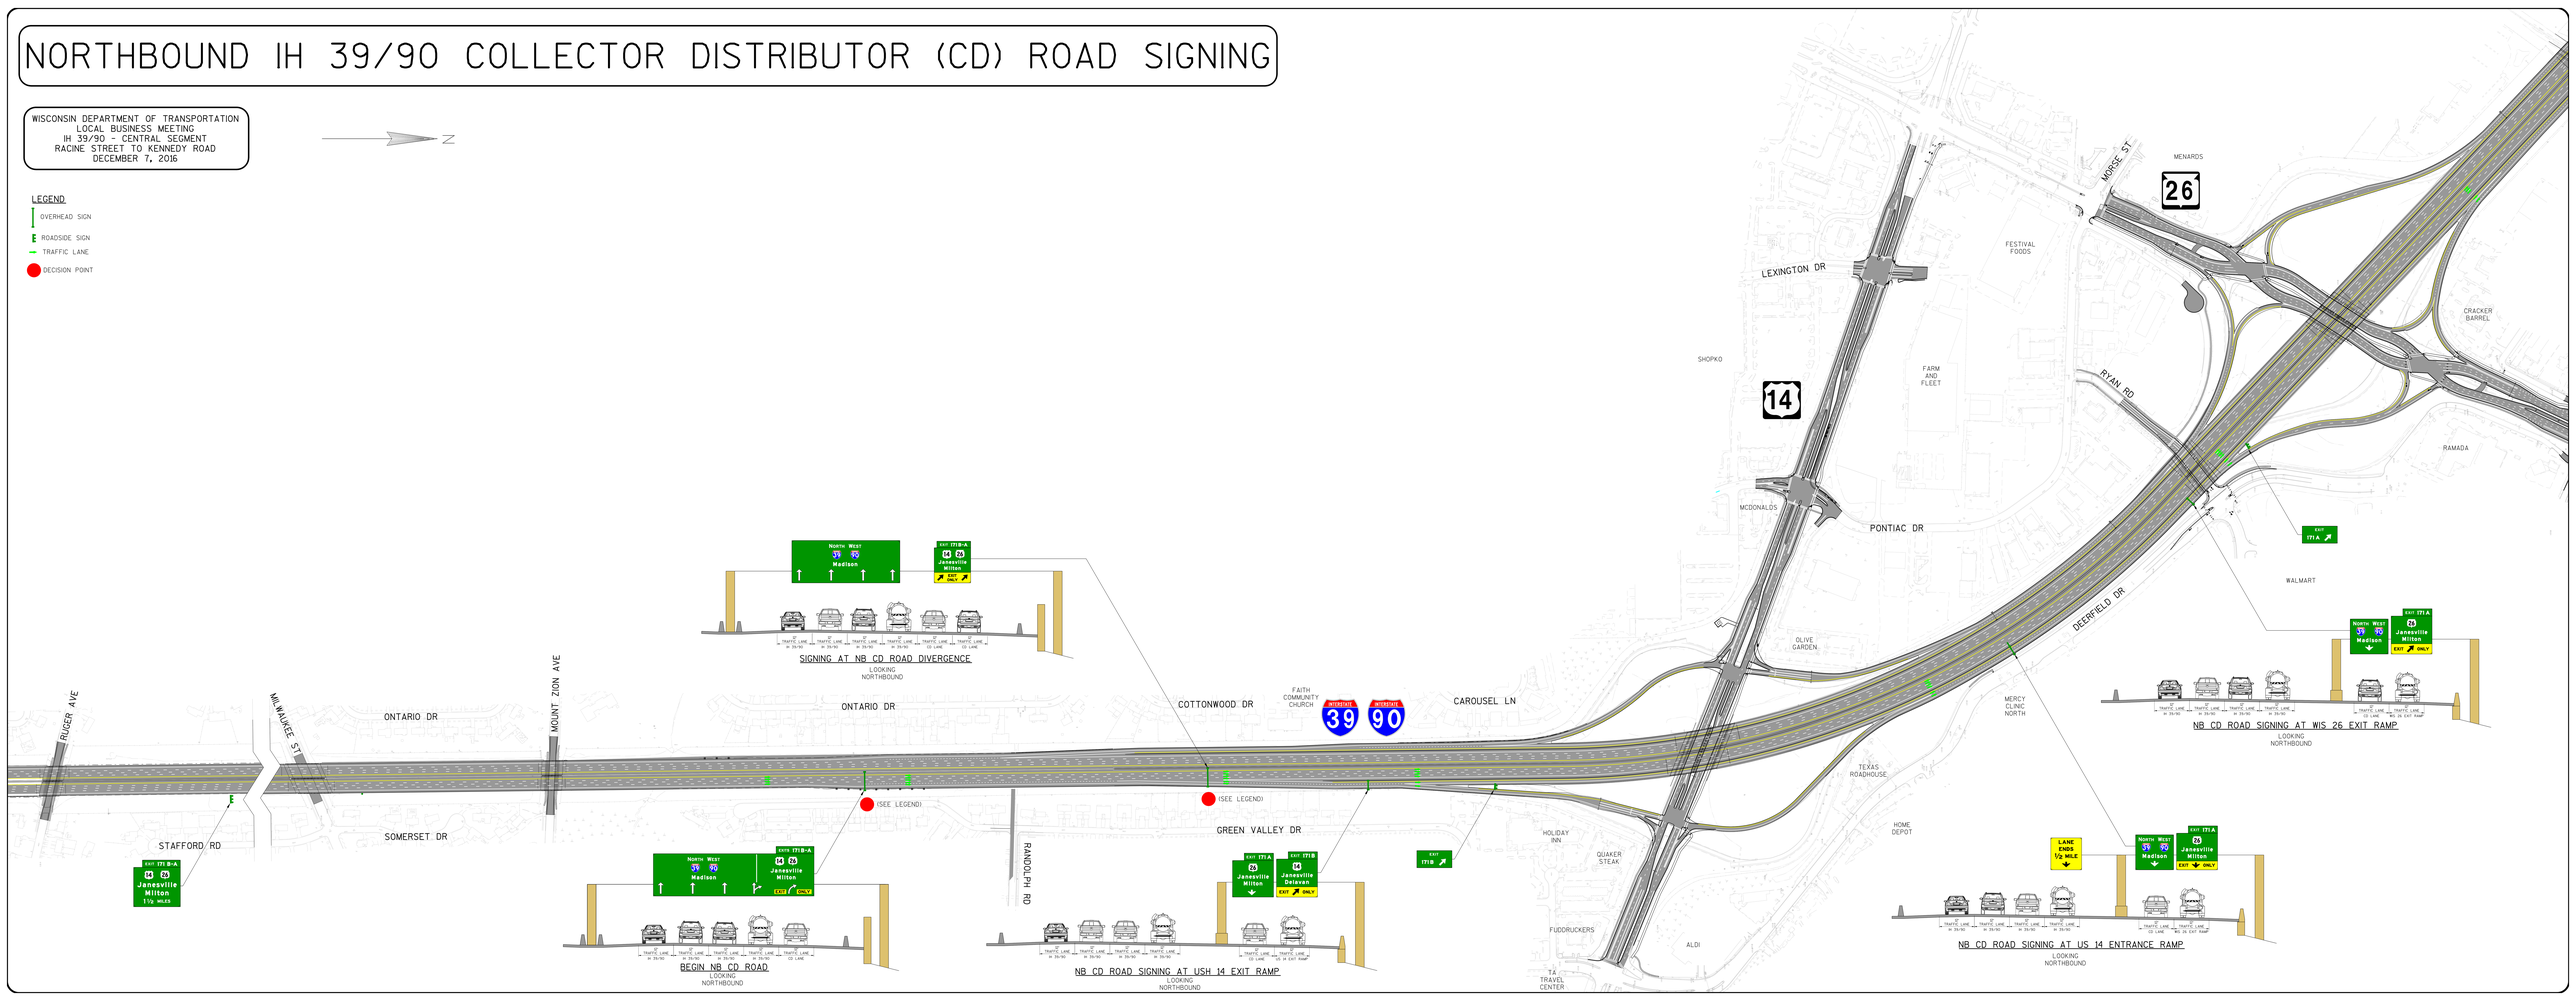

SIGNING AT NB CD ROAD DIVERGENCE
LOOKING NORTHBOUND

BEGIN NB CD ROAD
LOOKING NORTHBOUND

NB CD ROAD SIGNING AT USH 14 EXIT RAMP
LOOKING NORTHBOUND

NB CD ROAD SIGNING AT WIS 26 EXIT RAMP
LOOKING NORTHBOUND

NB CD ROAD SIGNING AT US 14 ENTRANCE RAMP
LOOKING NORTHBOUND