WISCONSIN DEPARTMENT OF TRANSPORTATION
OPEN HOUSE

PROJECT I.D. 1007-10-01
I-39/90
(COUNTY AB TO AG DITCH #4)
DANE COUNTY
JANUARY 29, 2014

39/90 IMPROVING
a gateway to Wisconsin

SCALE: 1 INCH = 200 FEET

COUNTY HIGHWAY AB TO AG DITCH #4 SEGMENT

BACKGROUND IMAGE SOURCE: DANE COUNTY, 2010

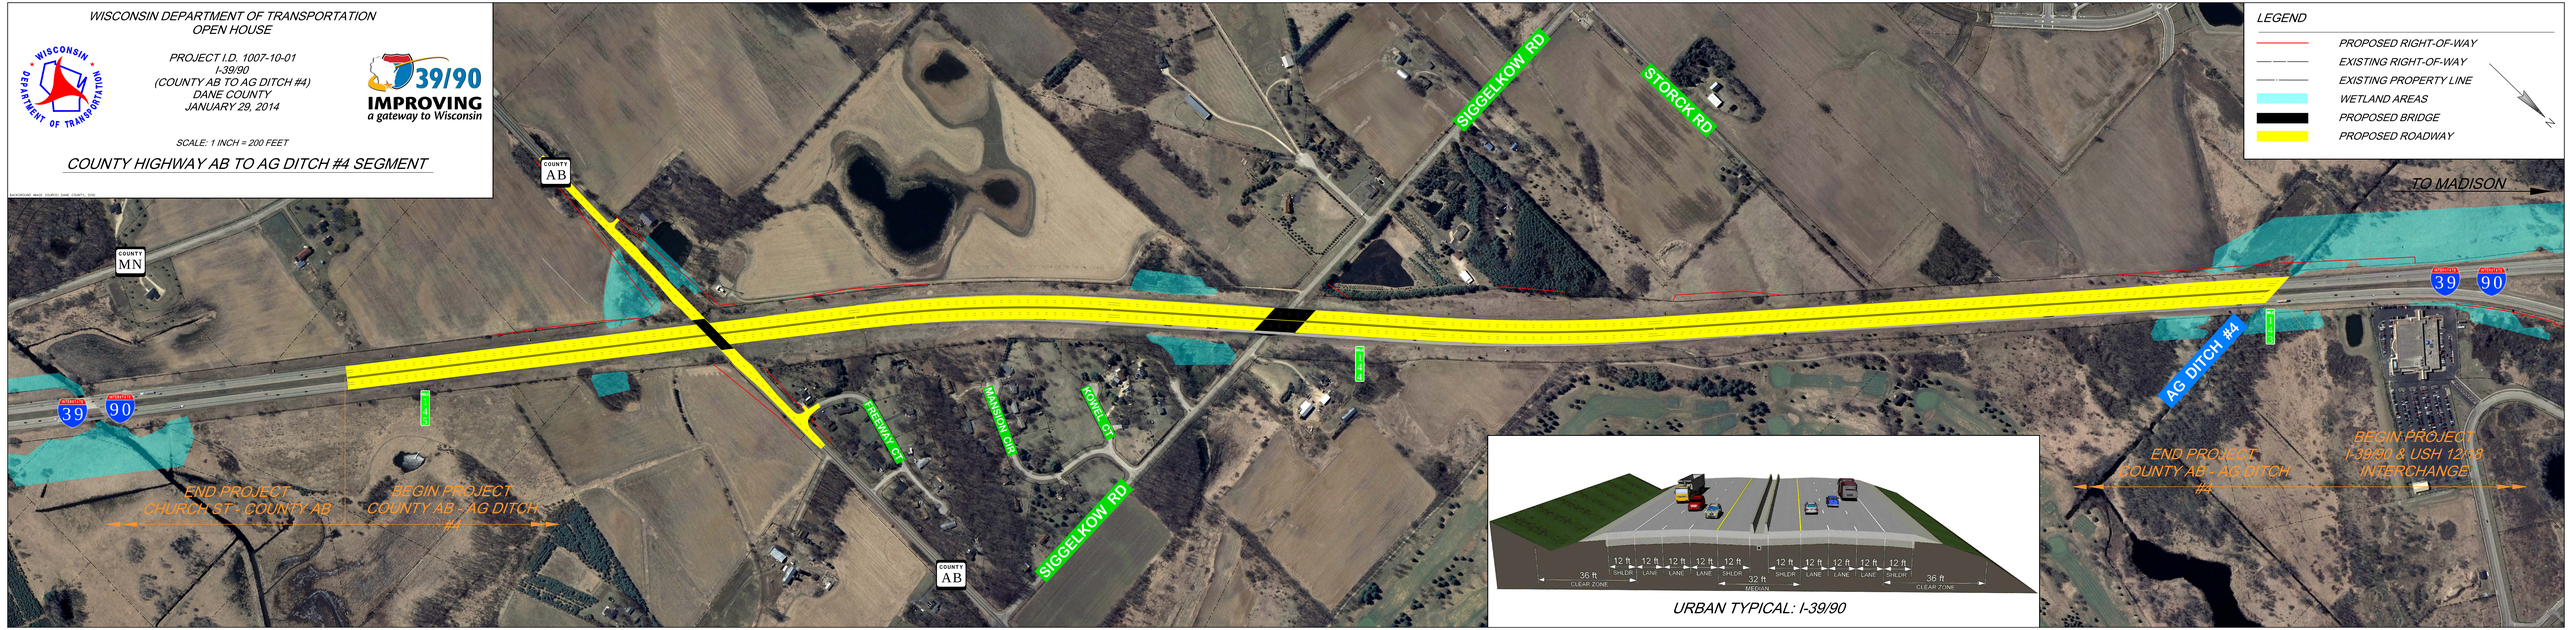

URBAN TYPICAL: I-39/90