2

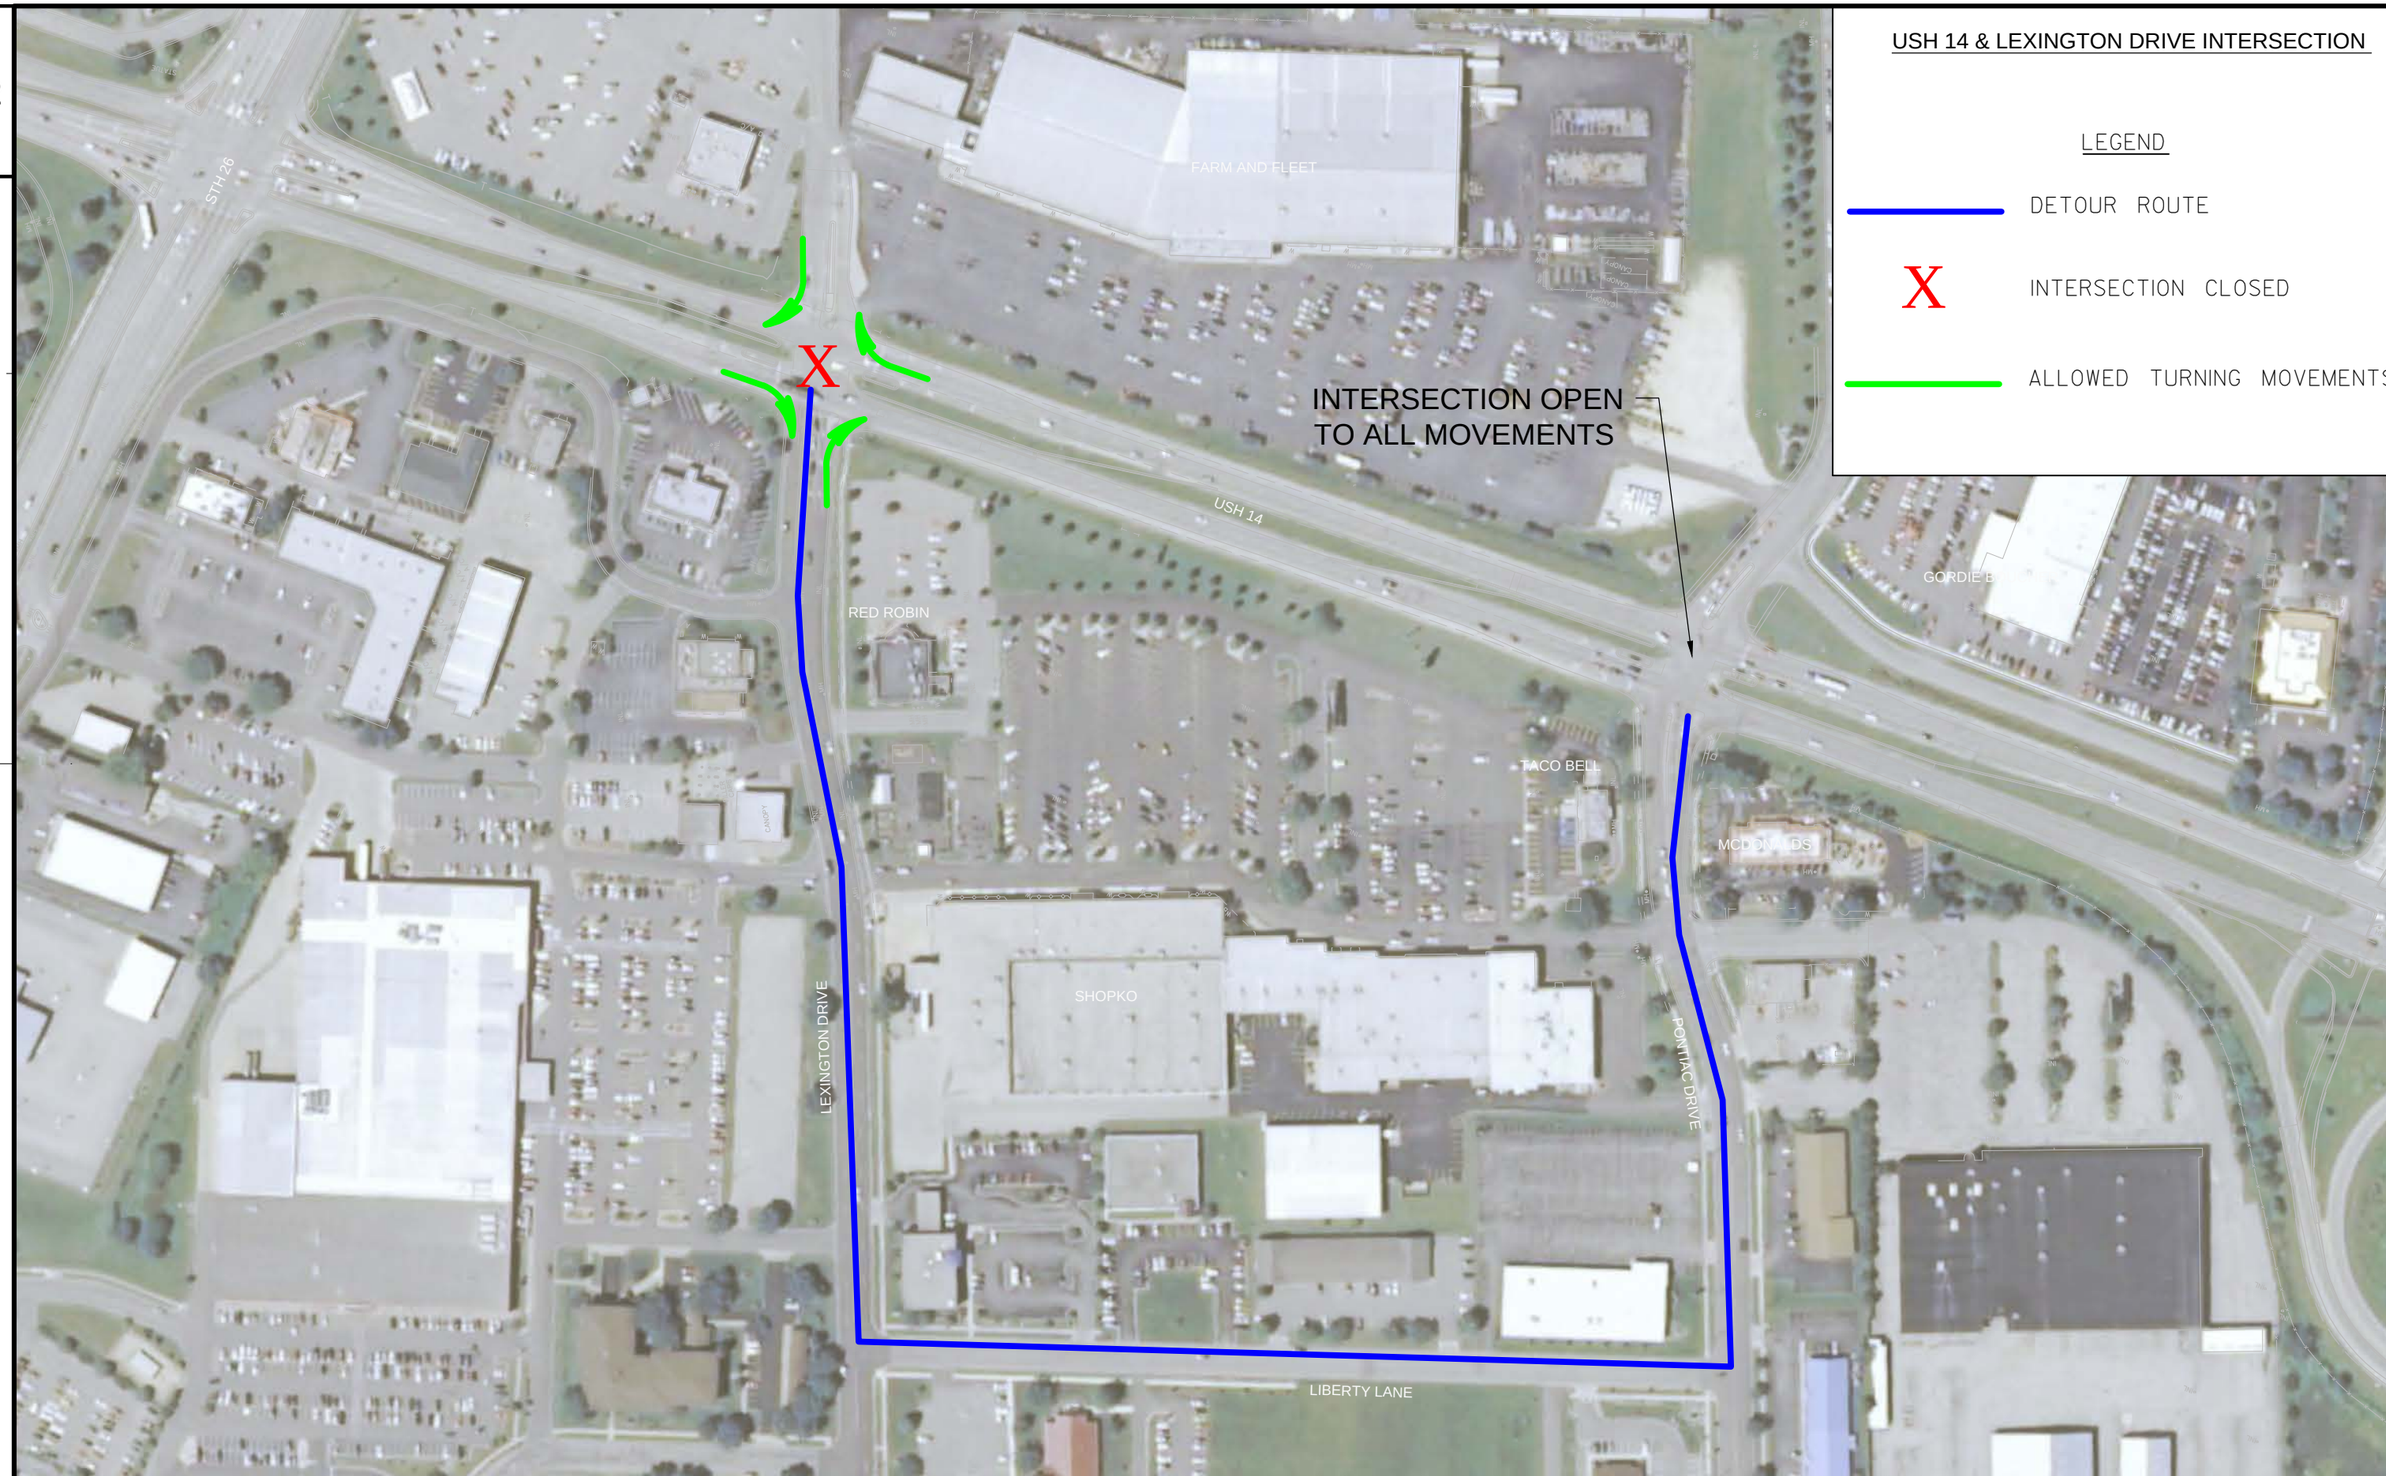

PROJECT NO: 5569-00-72	HWY: IH-39/90	COUNTY: ROCK	PLAN: USH 14 & LEXINGTON DR. DETOUR ROUTE	SHEET	E

FILE NAME : G:\WDOTSW\WSW10-11032\CIVIL3D\PIM DISPLAYS\BUSINESS MEETING\DETOUR-USH 14_LEX_PONT.DWG PLOT DATE : 10/7/2014 2:13 PM PLOT BY : KL ENGINEERING PLOT NAME : ---------- PLOT SCALE : ==========