USH 14 / MILWAUKEE STREET INTERSECTION

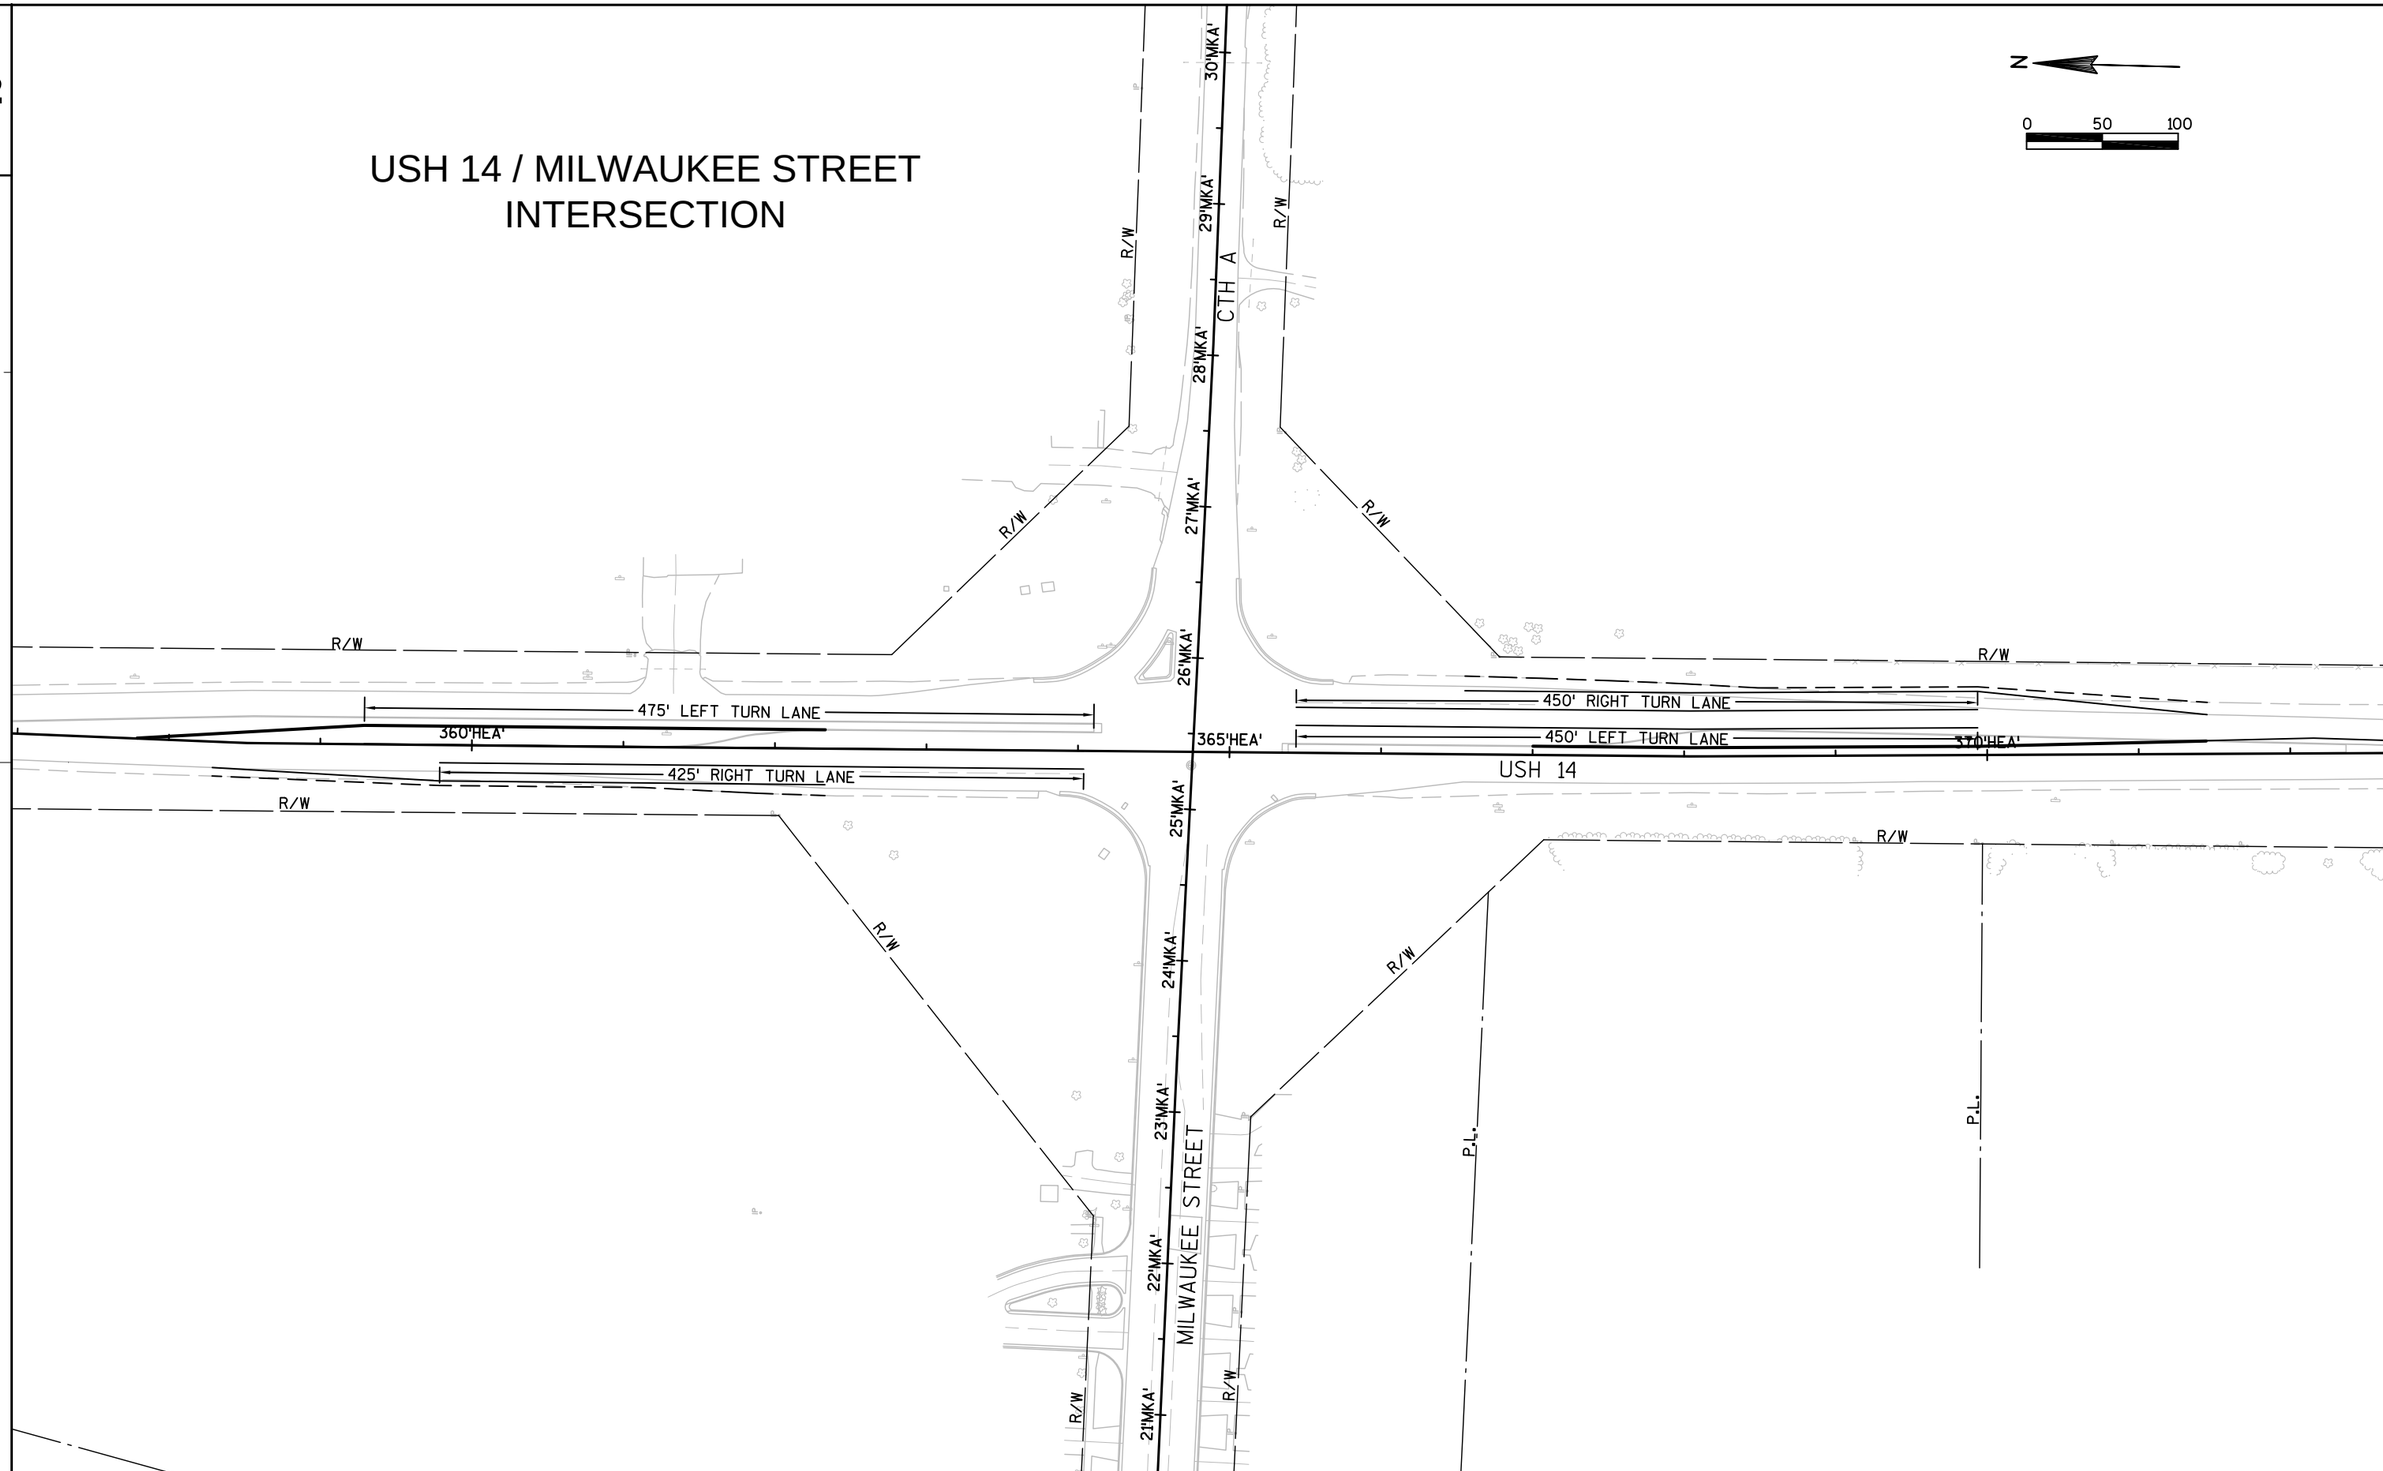

PROJECT NO:5569-00-73	HWY:USH 14	COUNTY:ROCK	PLAN: USH 14/CTH A/MILWAUKEE STREET INTERSECTION	SHEET _____	E