USH 14 / PONTIAC DRIVE INTERSECTION

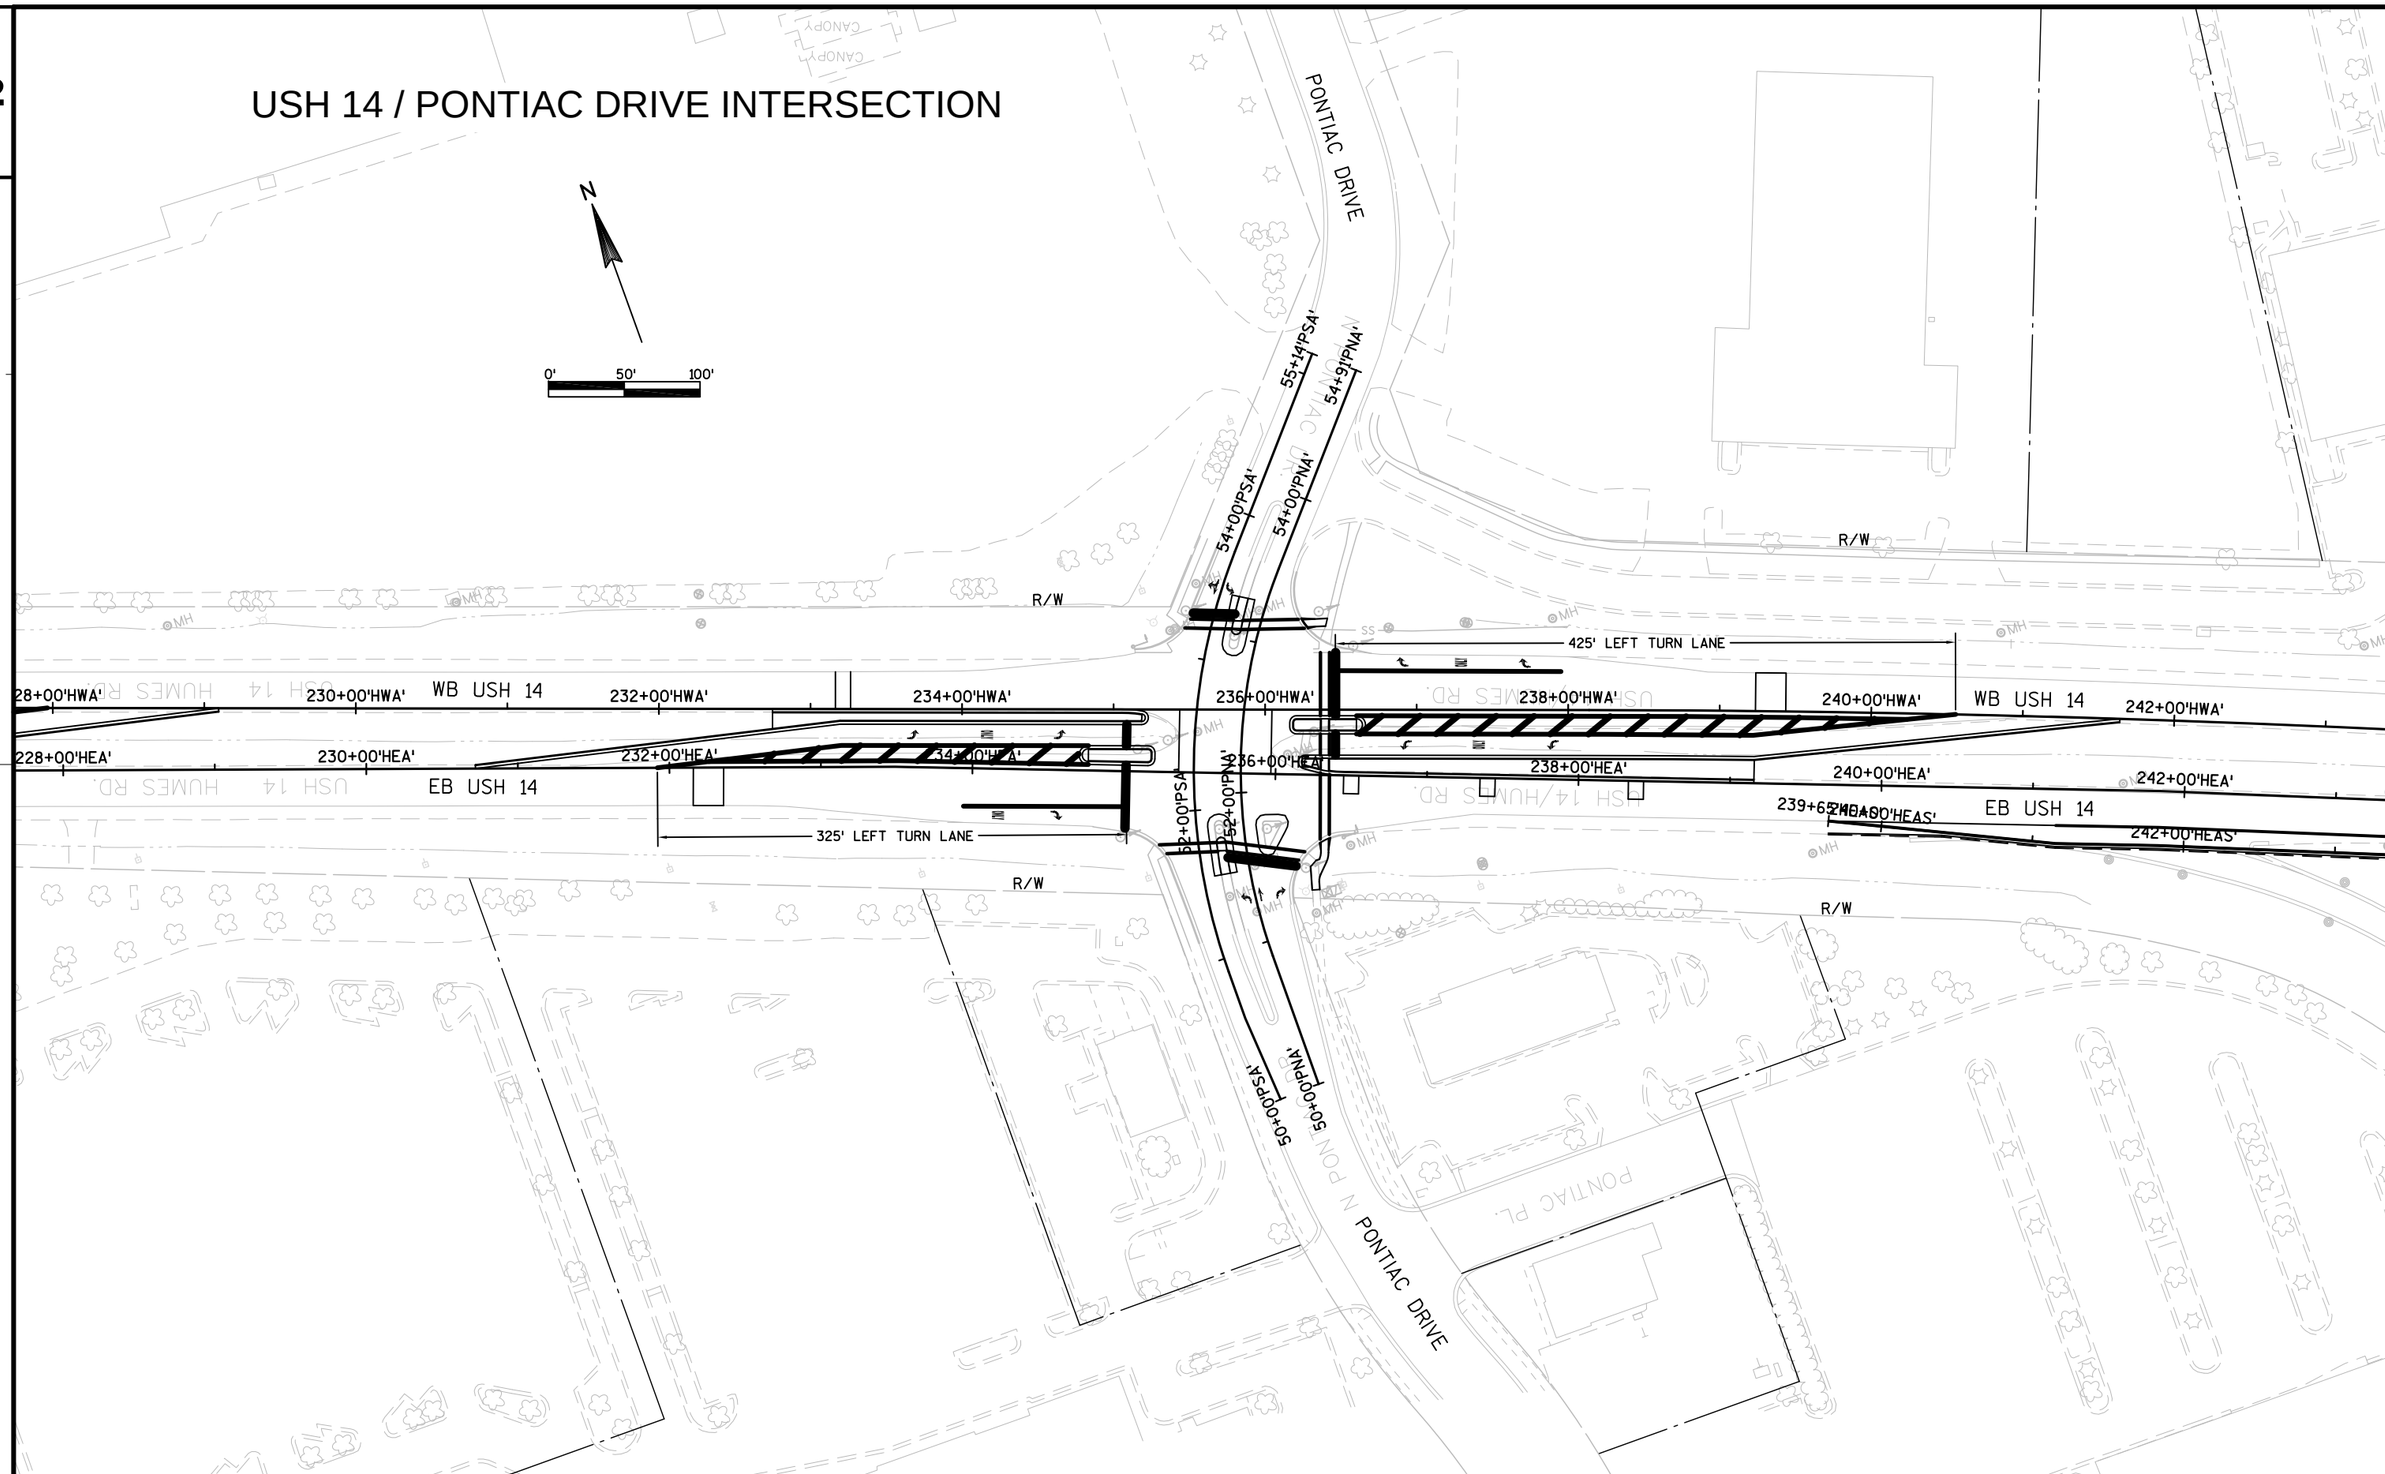

PROJECT NO:5569-00-72	HWY:USH 14	COUNTY:ROCK	PLAN DETAIL: USH 14 / PONTIAC DRIVE INTERSECTION	SHEET	E