USH 14 / STH 11 INTERSECTION

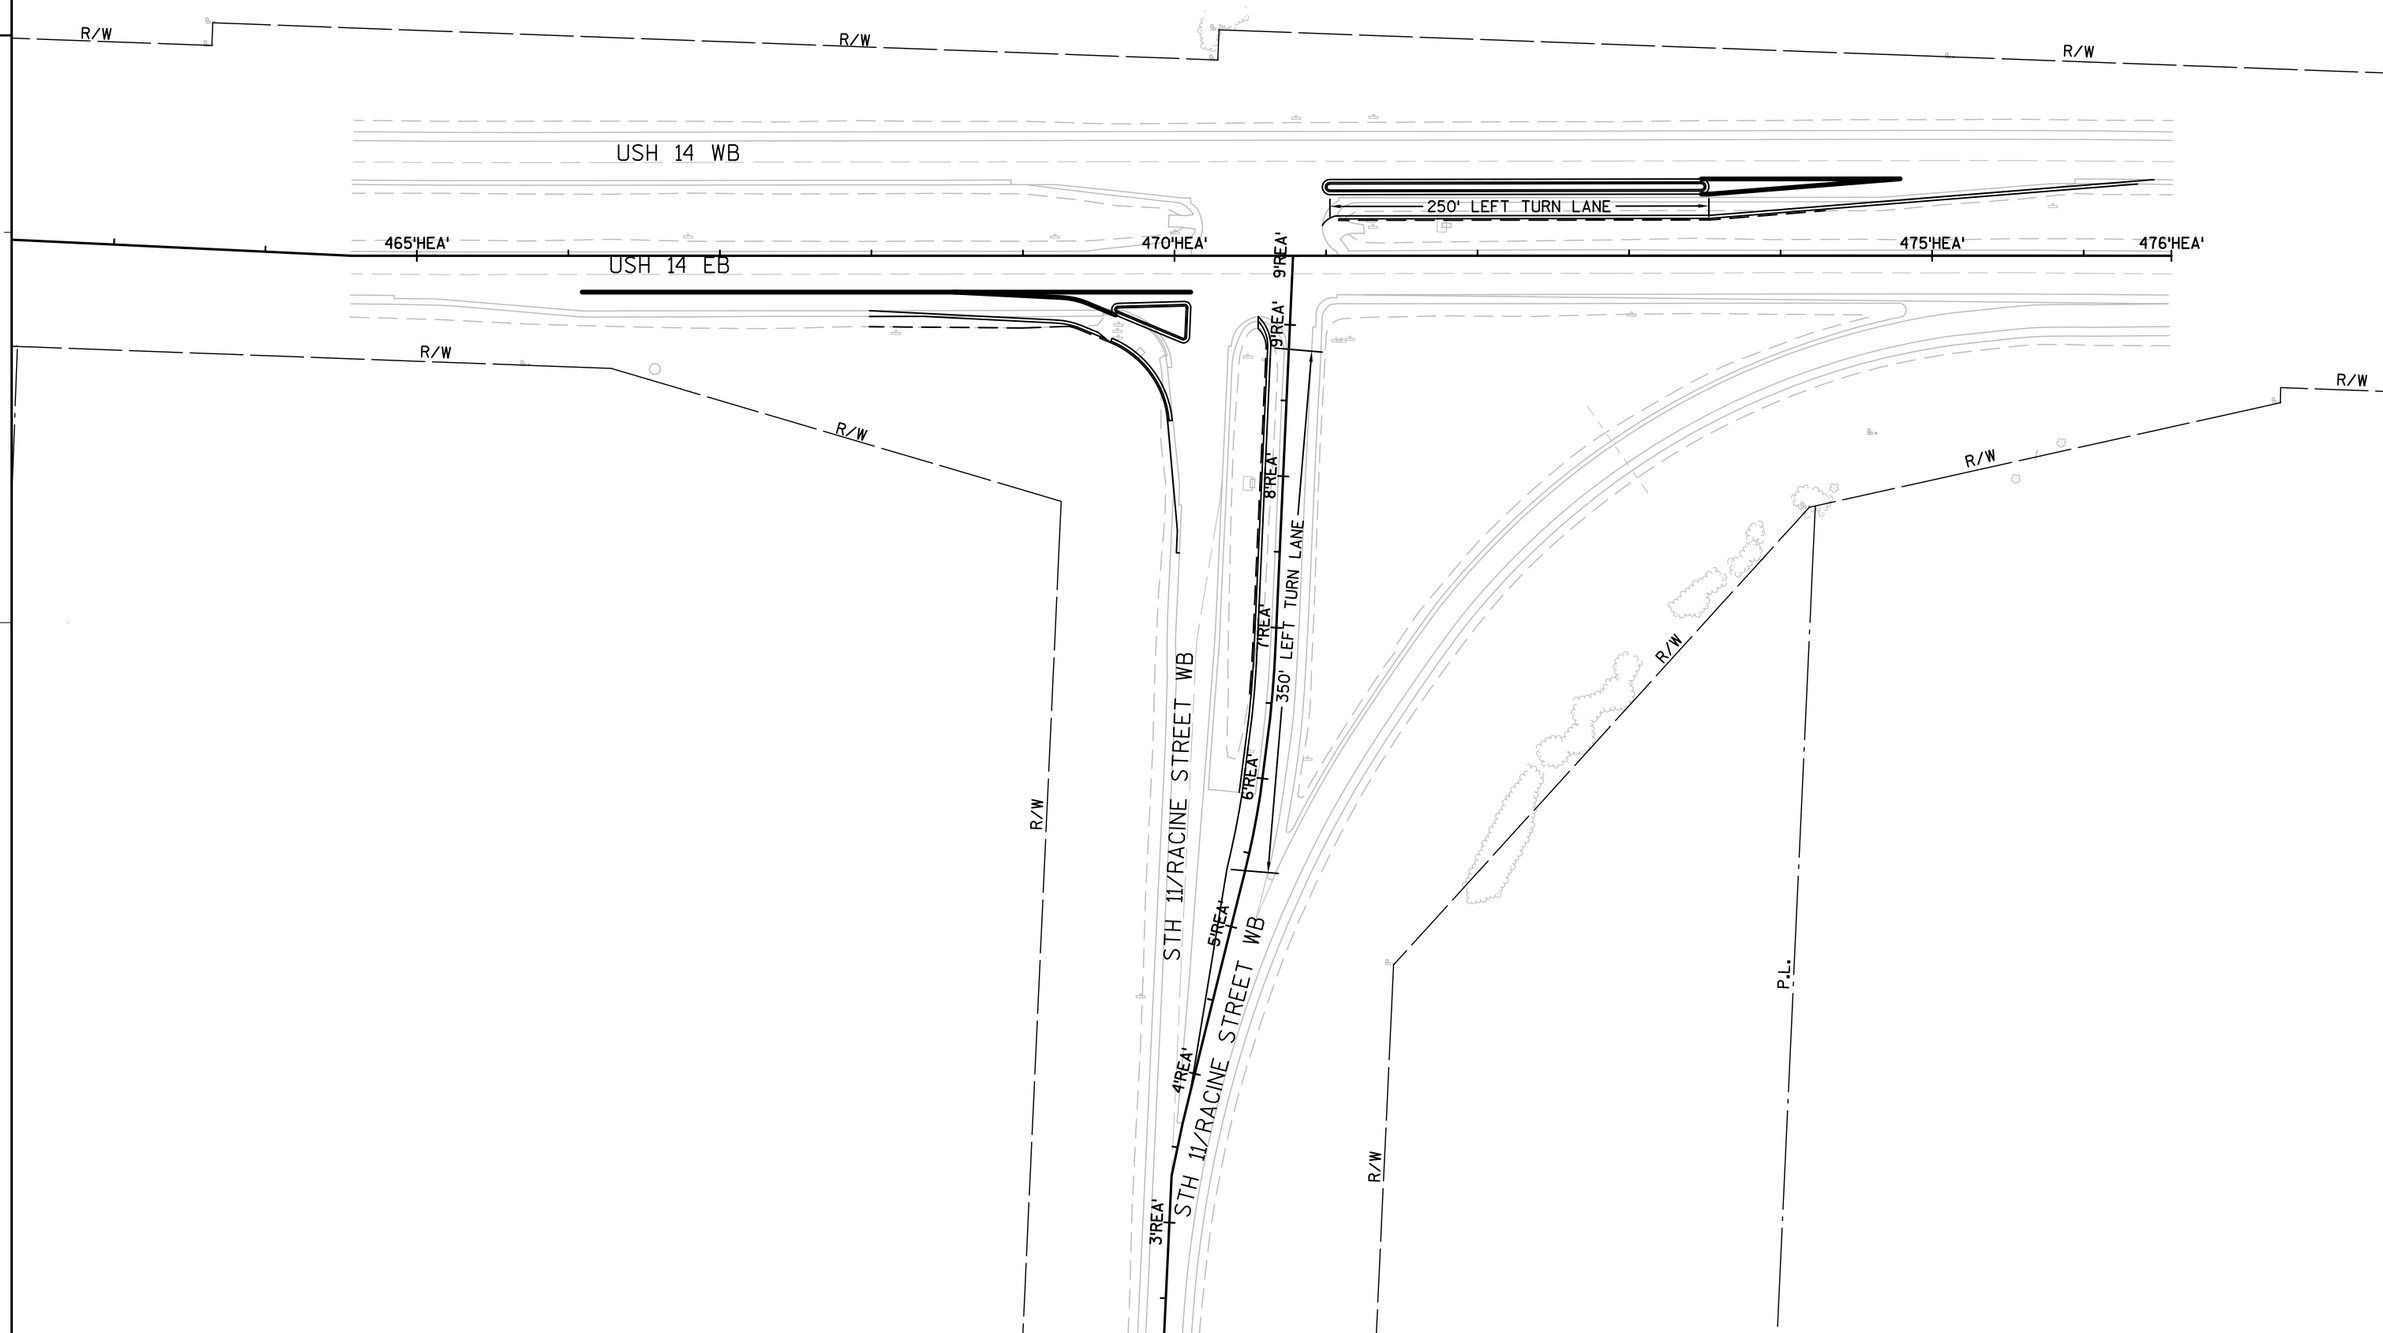

PROJECT NO:5569-00-73	HWY:USH 14	COUNTY:ROCK	PLAN: USH 14/STH 11 INTERSECTION	SHEET _____	E