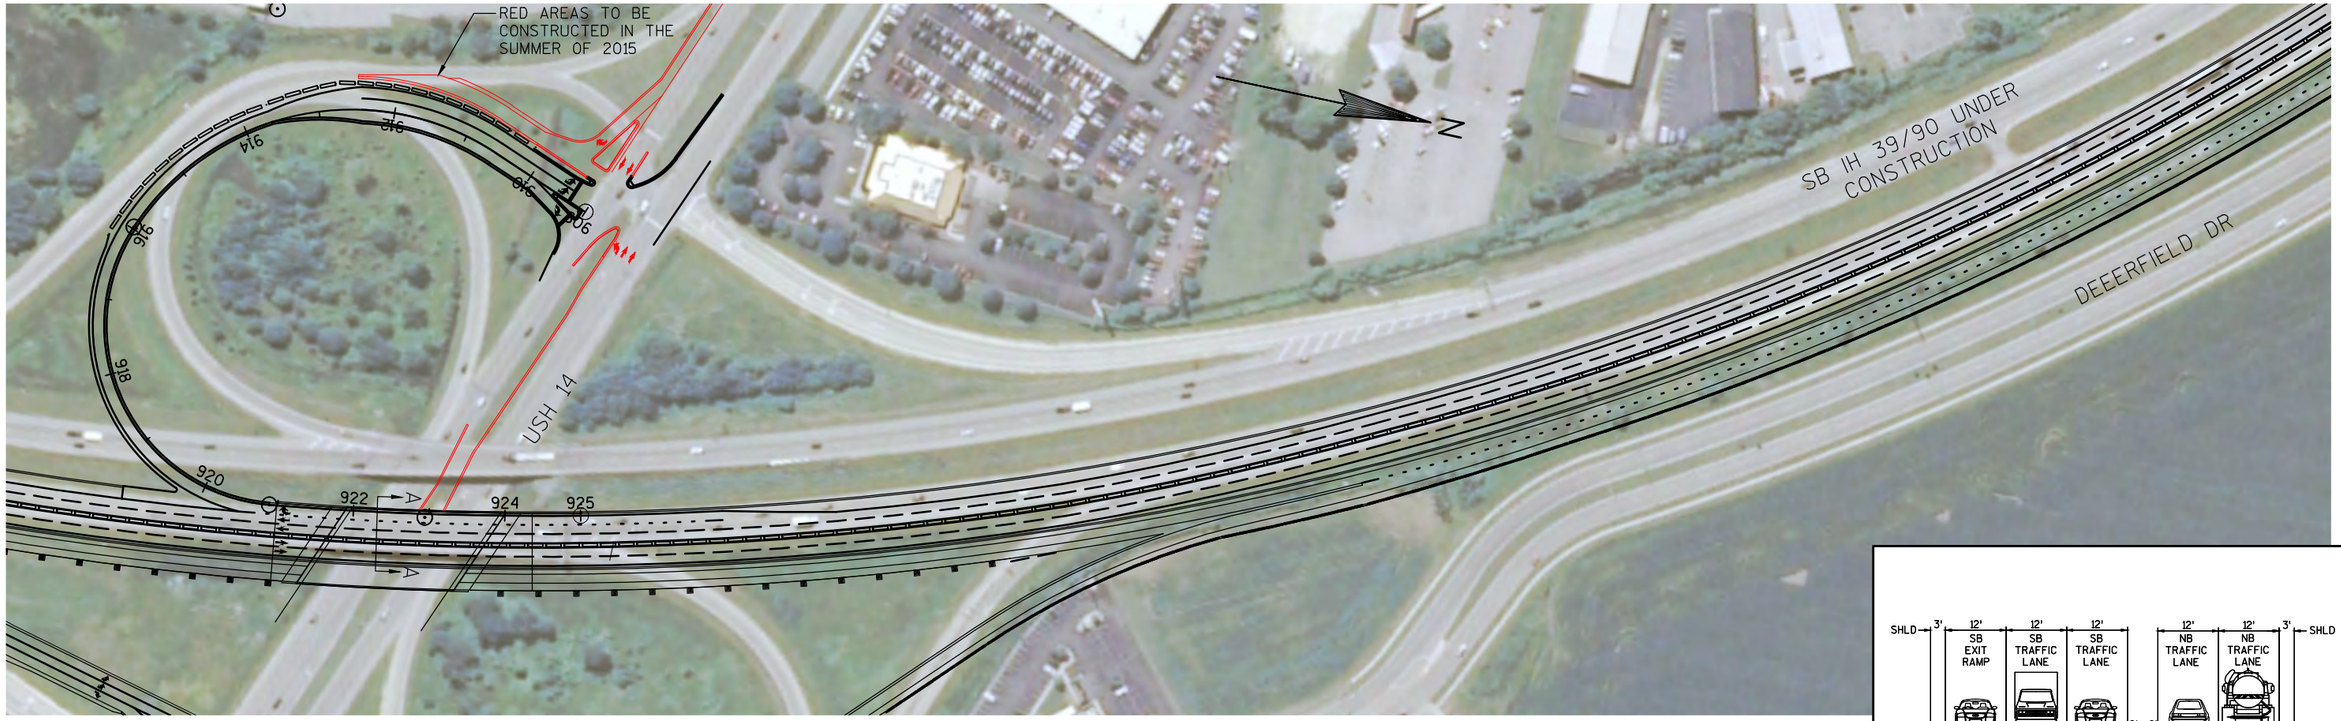

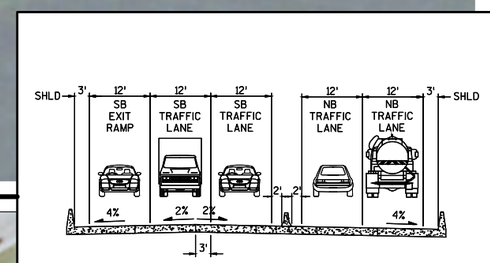

STAGE 4 IH 39/90 LANE LAYOUT

SECTION A

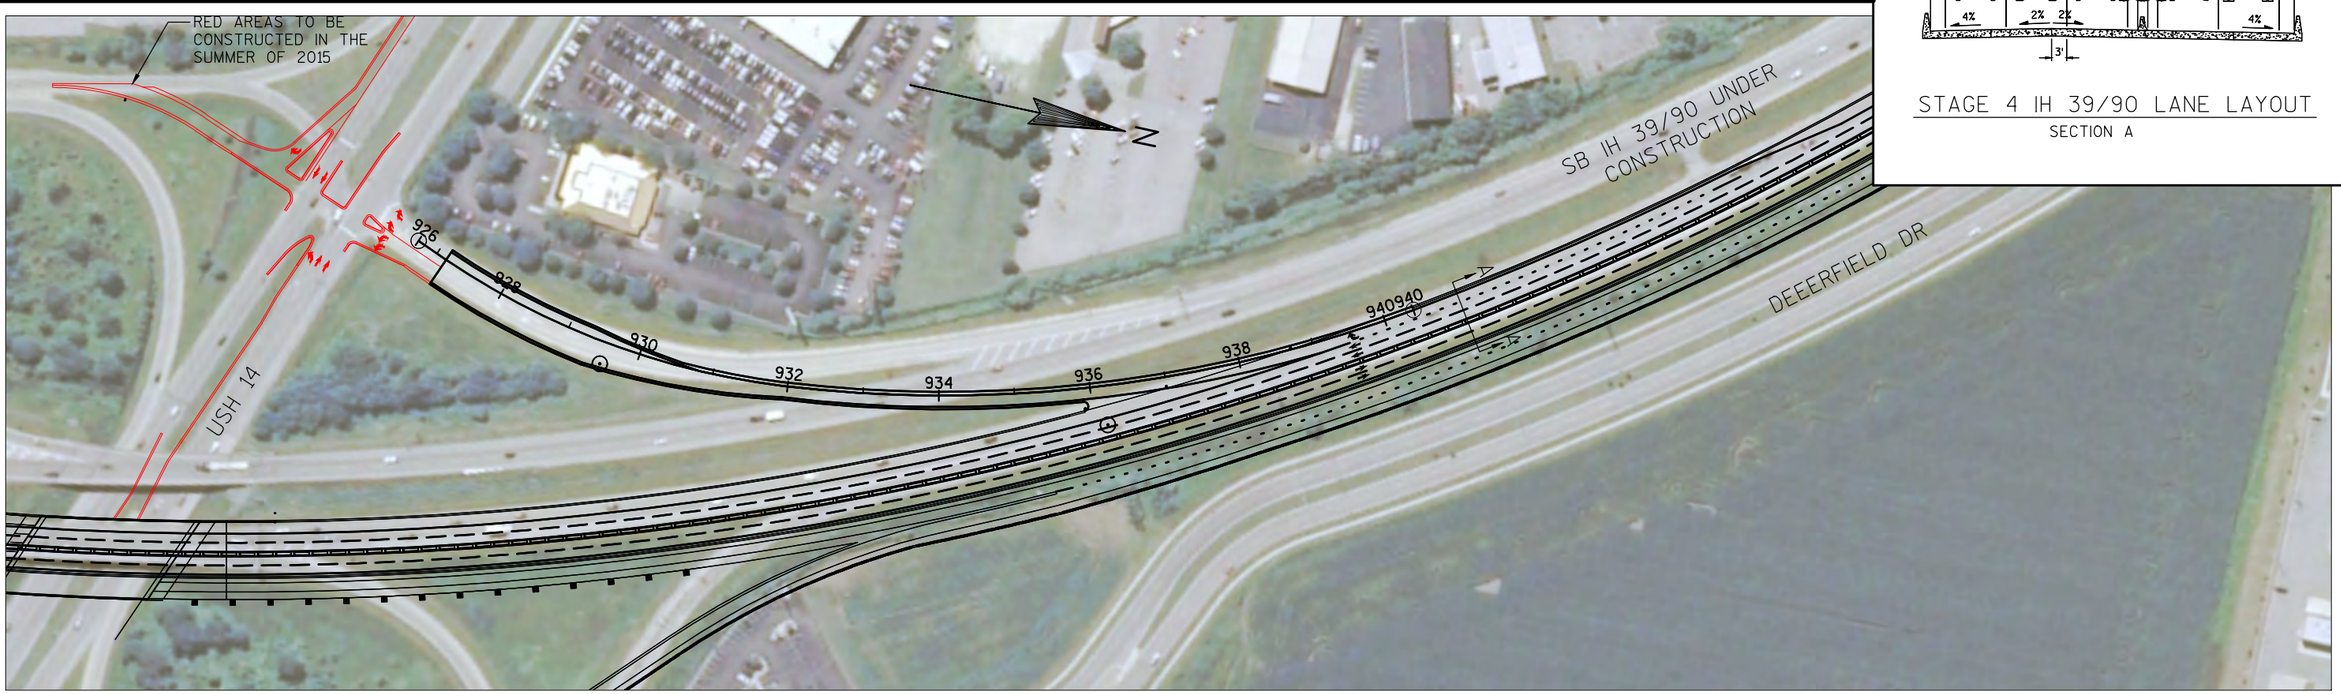

PROJECT NO:1005-10-77	HWY:IH 39/90	COUNTY:ROCK	IH 39/90 SB OFF RAMP - TEMPORARY RAMP ALTERNATIVES AT USH 14	SHEET	E

FILE NAME : G:\WDOTSW\WSW10-11032\CIVIL3D\CONSTRUCTION STAGING\TEMPORARY RAMP SB USH 14\STAGE_4_TEMP_SB_EXIT_USH14_EXHIBIT_PUBLIC.DWGPLOT DATE : 3/18/2015 PLOT BY : KL ENGINEERING PLOT NAME : ----------

WISDOT/CADDS SHEET 44