WIS 11 / AVALON ROAD INTERCHANGE

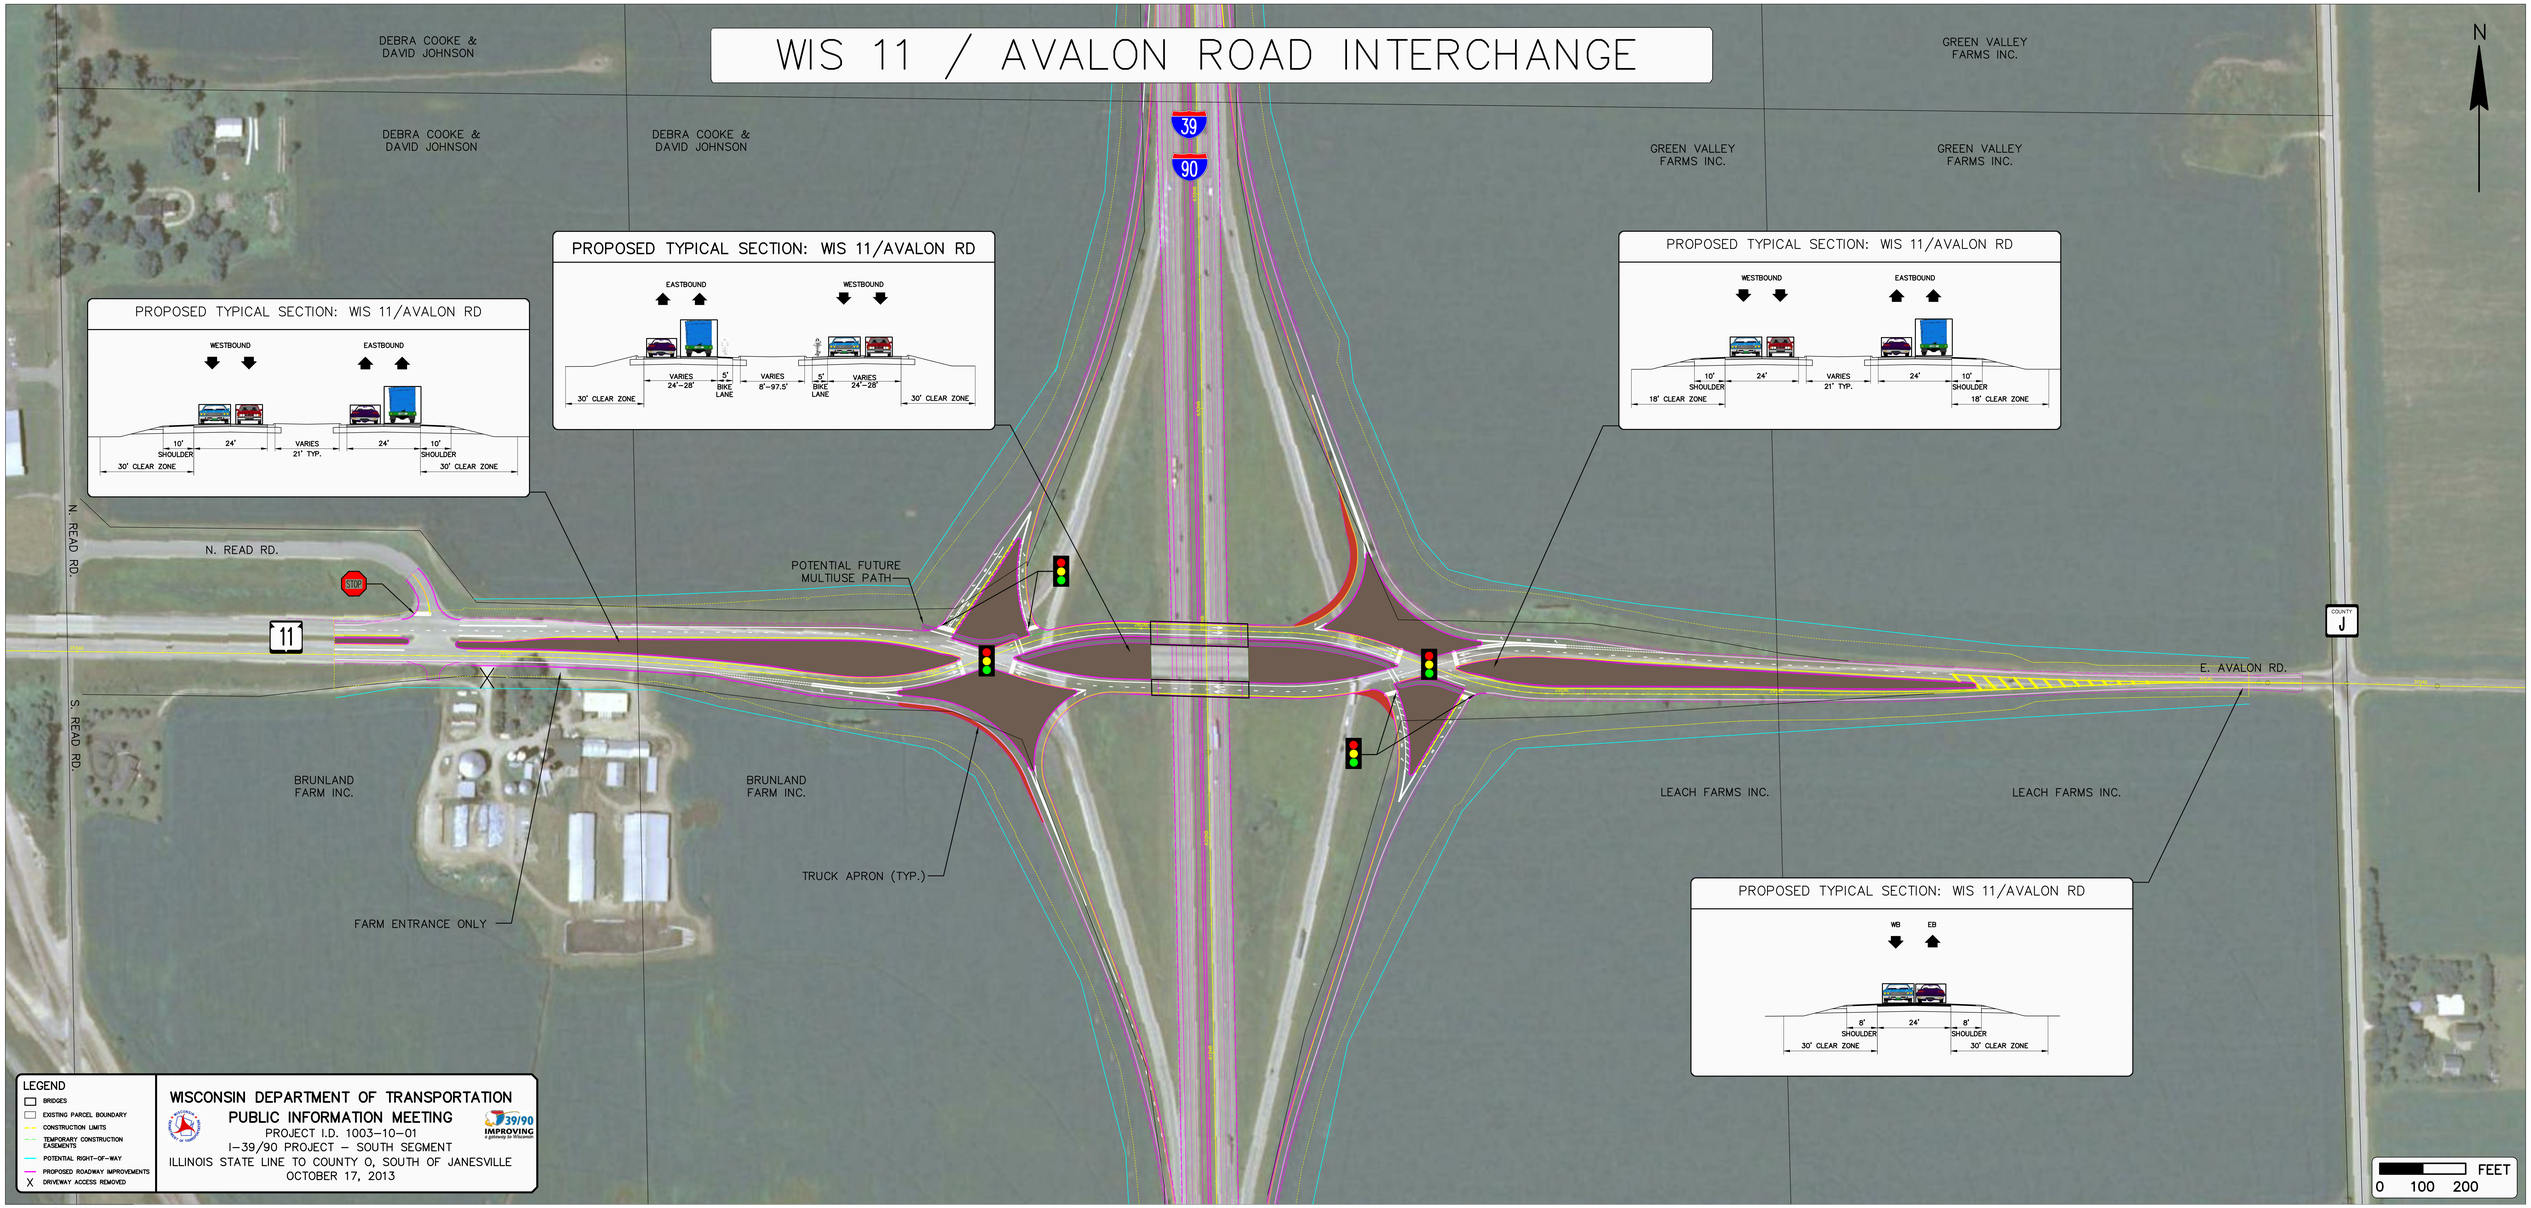

LEGEND

- BRIDGES
- EXISTING PARCEL BOUNDARY
- CONSTRUCTION LIMITS
- TEMPORARY CONSTRUCTION EASEMENTS
- POTENTIAL RIGHT-OF-WAY
- PROPOSED ROADWAY IMPROVEMENTS
- X DRIVEWAY ACCESS REMOVED

WISCONSIN DEPARTMENT OF TRANSPORTATION

PUBLIC INFORMATION MEETING

PROJECT I.D. 1003-10-01

I-39/90 PROJECT – SOUTH SEGMENT

ILLINOIS STATE LINE TO COUNTY O, SOUTH OF JANESVILLE

OCTOBER 17, 2013
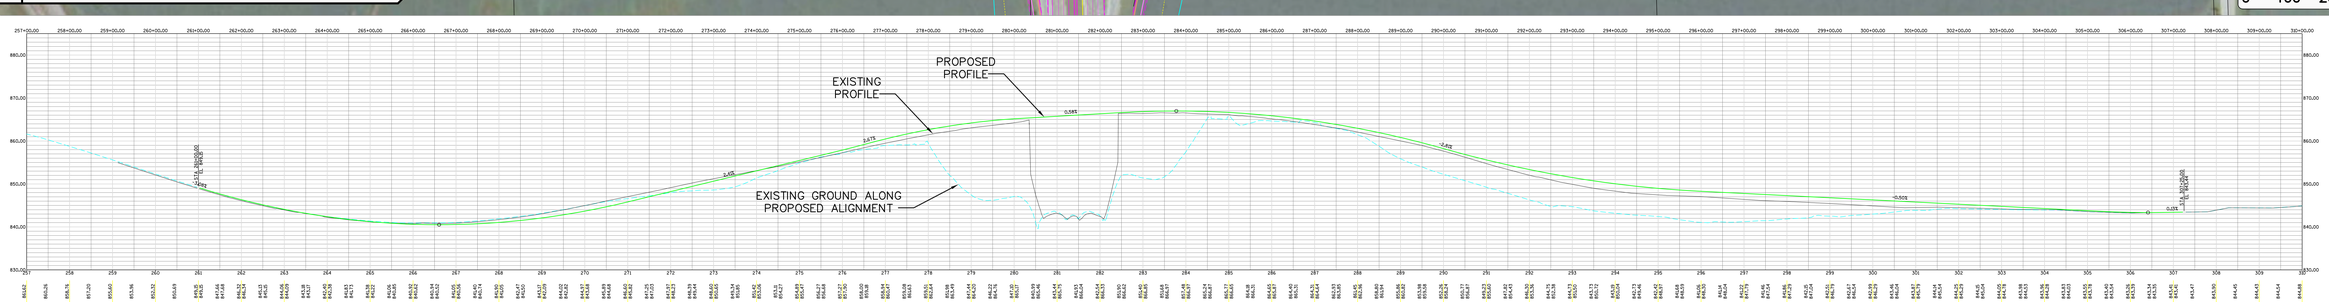
39/90 IMPROVING a gateway to Wisconsin