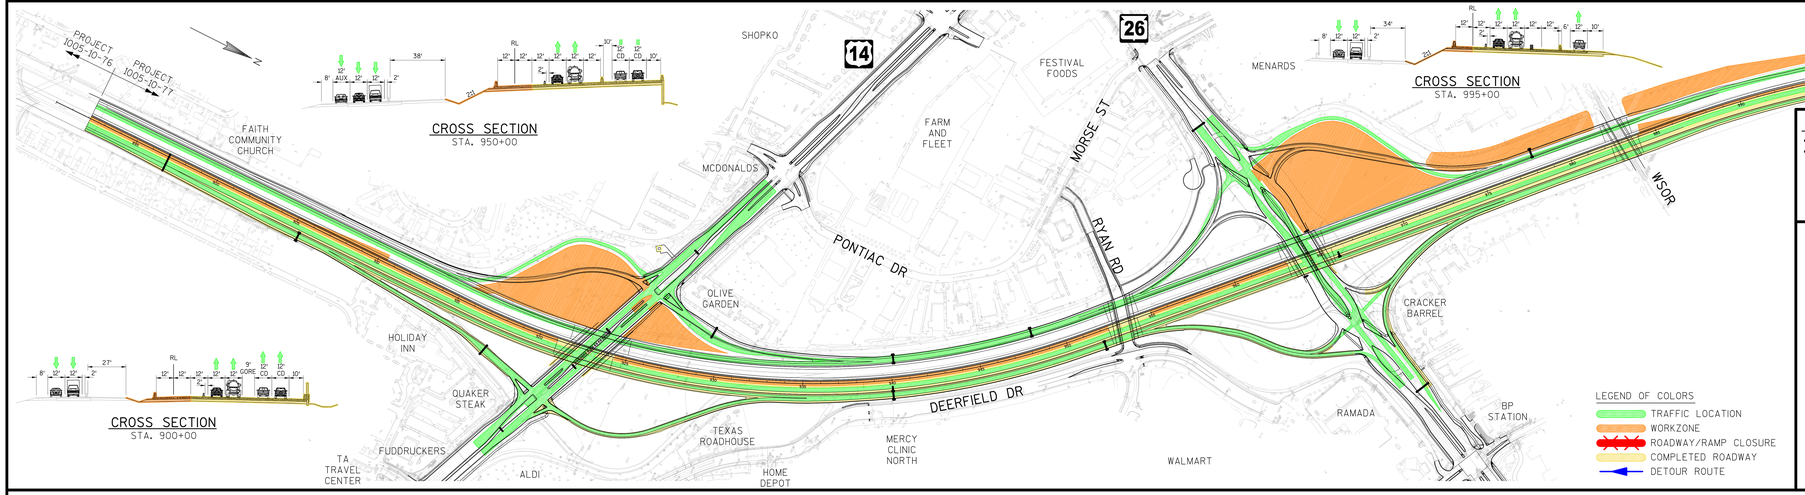

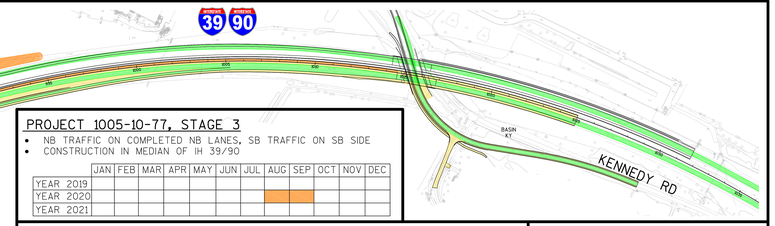

PROJECT 1005-10-77, STAGE 3

- NB TRAFFIC ON COMPLETED NB LANES, SB TRAFFIC ON SB SIDE
- CONSTRUCTION IN MEDIAN OF IH 39/90

	JAN	FEB	MAR	APR	MAY	JUN	JUL	AUG	SEP	OCT	NOV	DEC
YEAR 2019												
YEAR 2020												
YEAR 2021												

WISCONSIN DEPARTMENT OF TRANSPORTATION
LOCAL BUSINESS MEETING
IH 39/90 - CENTRAL SEGMENT
RACINE STREET TO KENNEDY ROAD
DECEMBER 8, 2015

ALL ROADS AND RAMPS OPEN - NO DETOURS

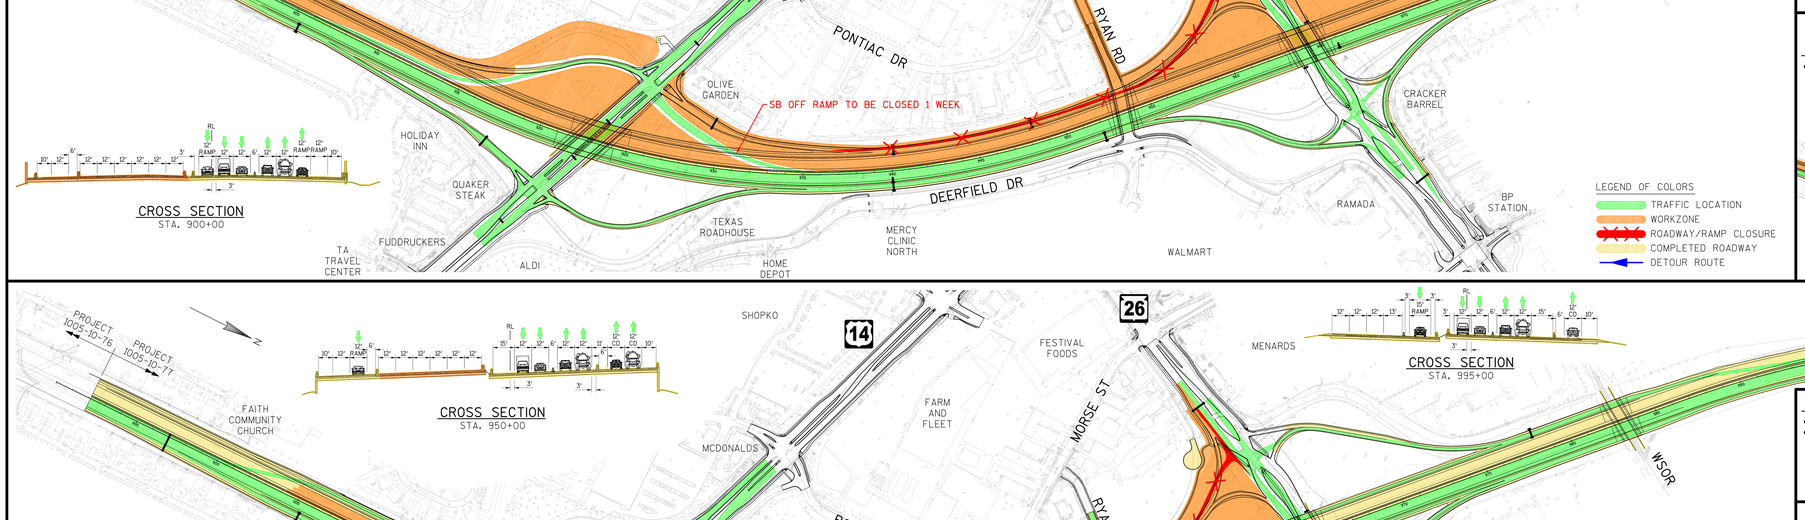

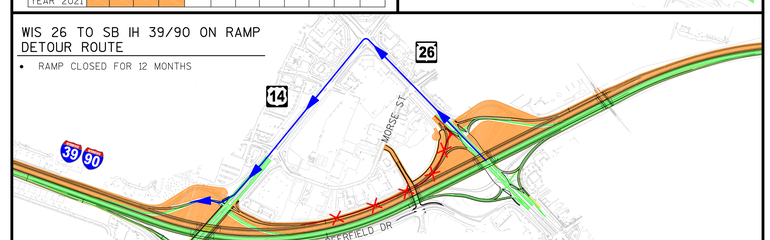

PROJECT 1005-10-77, STAGE 4

- ALL TRAFFIC ON COMPLETED NB SIDE OF IH 39/90
- CONSTRUCTION ON SB SIDE OF IH 39/90

	JAN	FEB	MAR	APR	MAY	JUN	JUL	AUG	SEP	OCT	NOV	DEC
YEAR 2019												
YEAR 2020												
YEAR 2021												

WIS 26 TO SB IH 39/90 ON RAMP DETOUR ROUTE

- RAMP CLOSED FOR 12 MONTHS

PROJECT 1005-10-77, STAGE 4

- ALL TRAFFIC ON COMPLETED NB SIDE OF IH 39/90
- CONSTRUCTION ON SB SIDE OF IH 39/90

	JAN	FEB	MAR	APR	MAY	JUN	JUL	AUG	SEP	OCT	NOV	DEC
YEAR 2019												
YEAR 2020												
YEAR 2021												

WIS 26 TO SB IH 39/90 ON RAMP DETOUR ROUTE

- RAMP CLOSED FOR 12 MONTHS