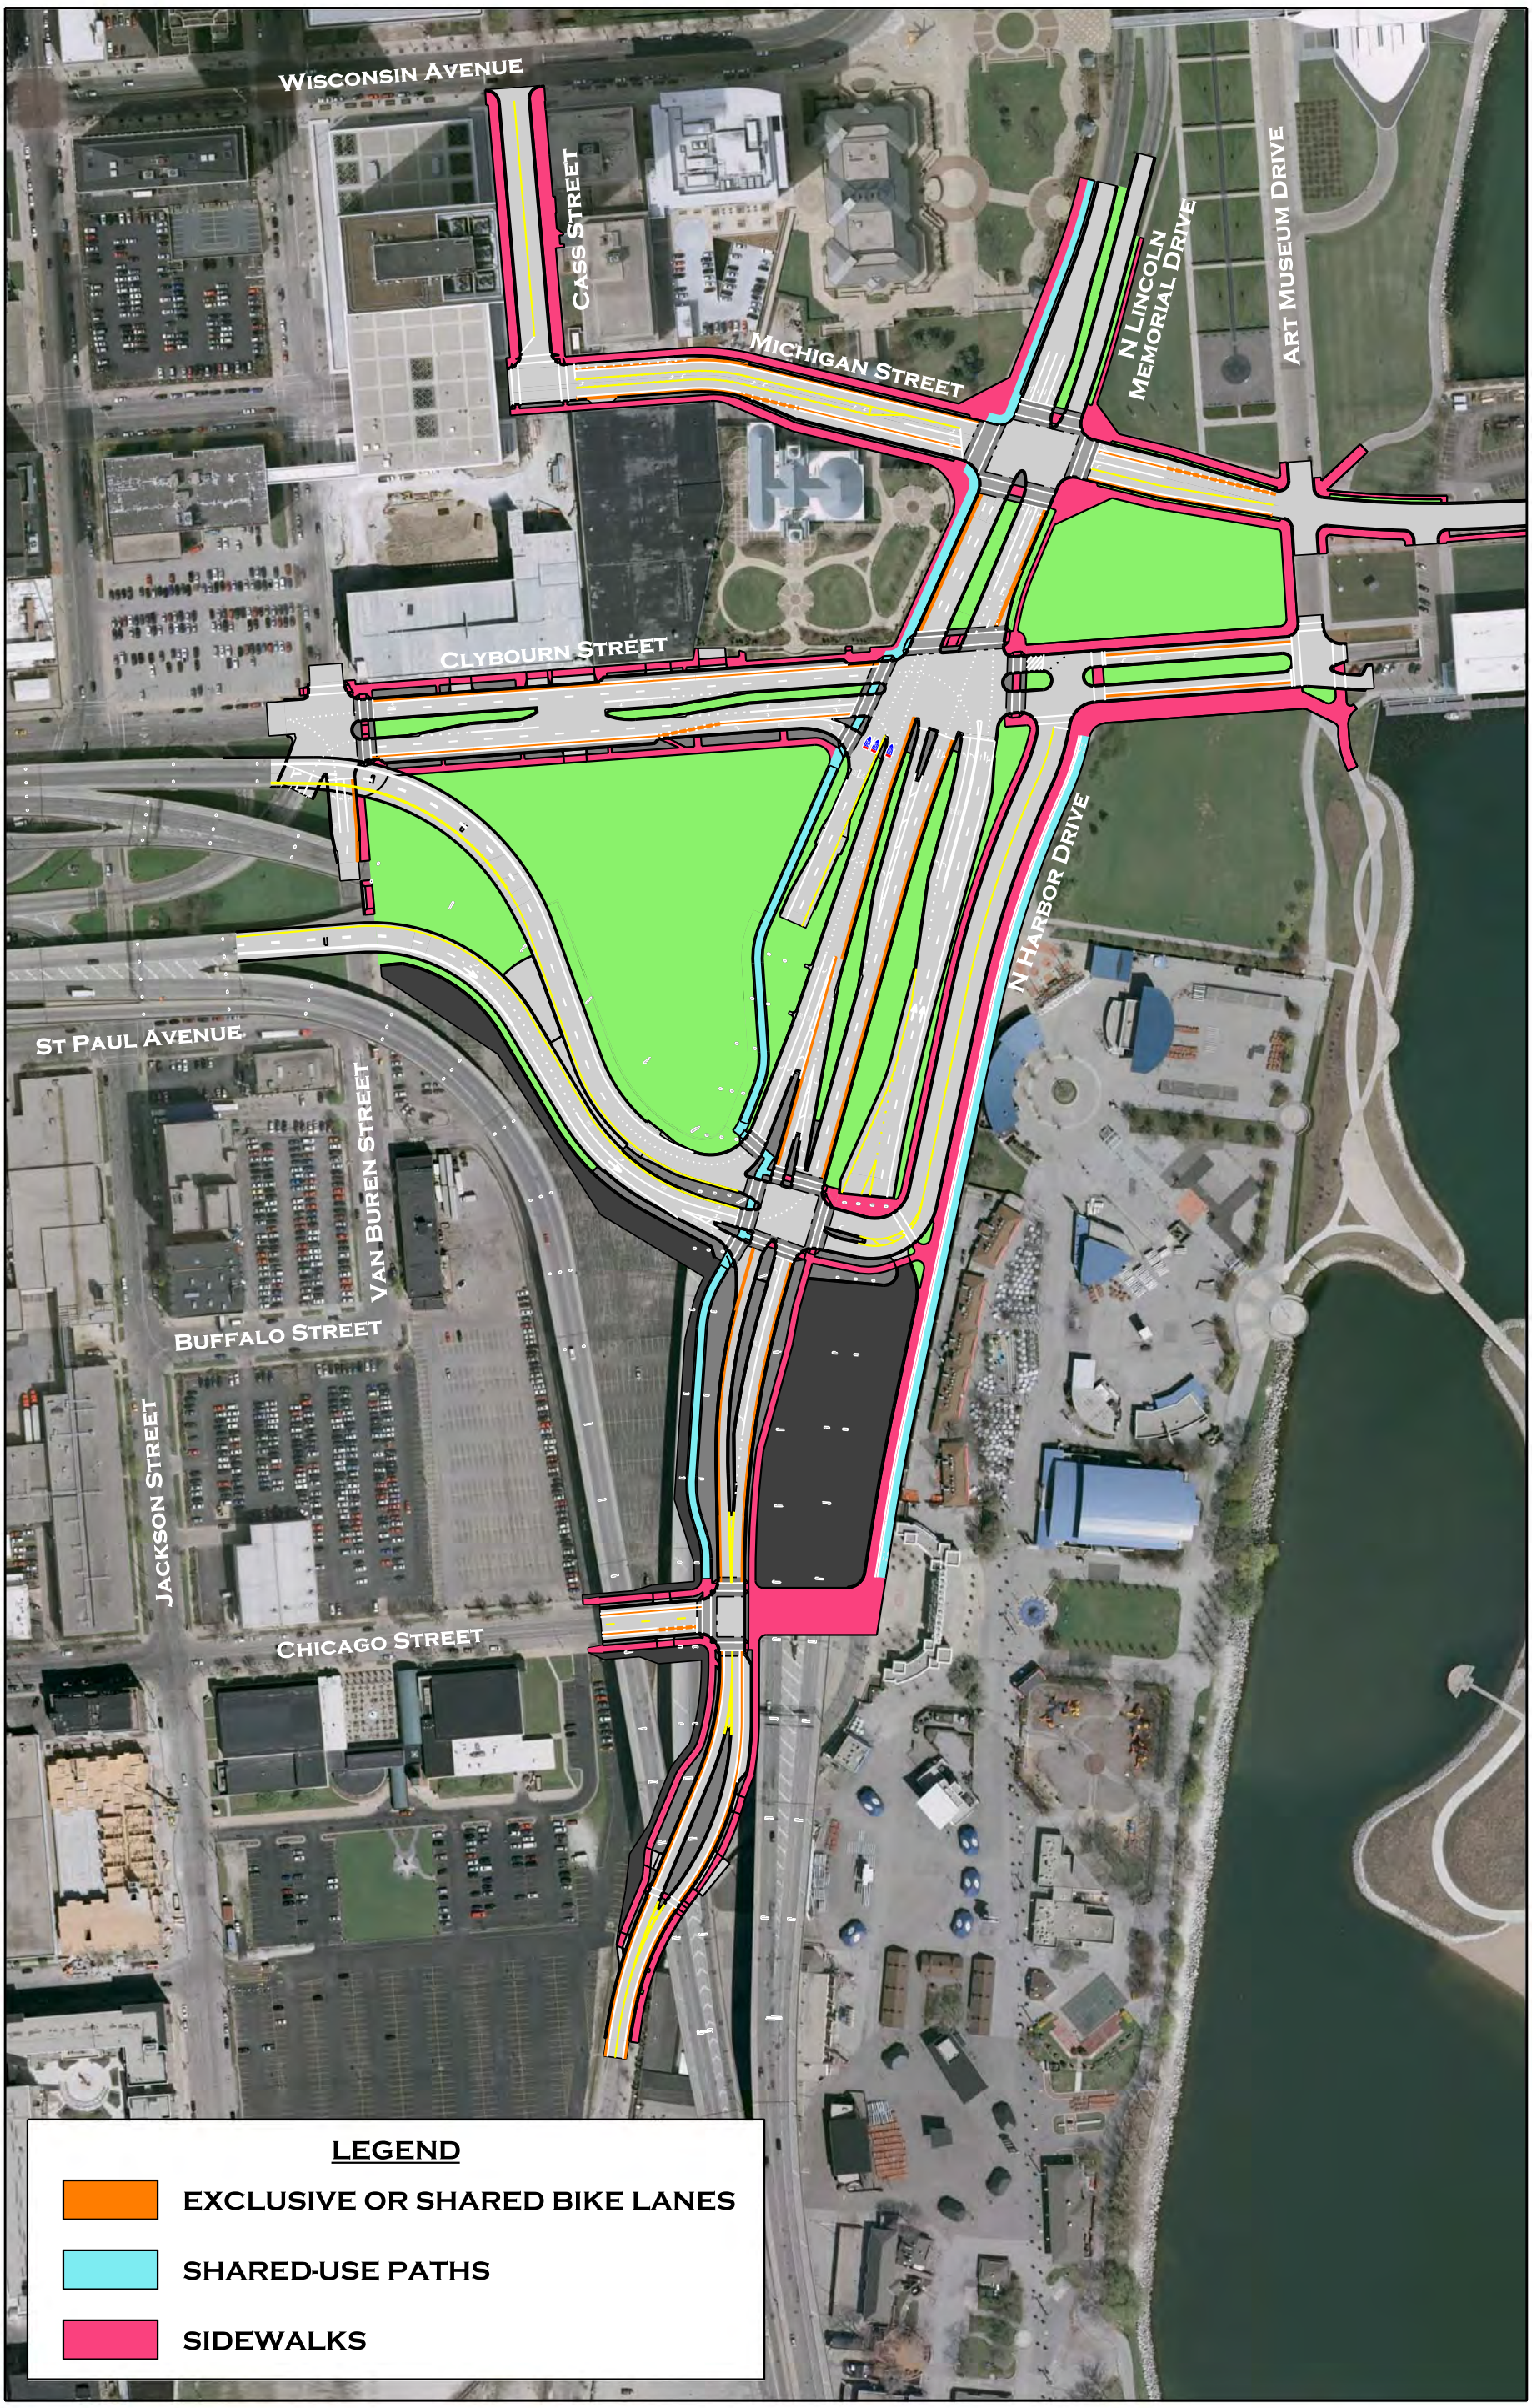

PROPOSED BICYCLE AND PEDESTRIAN ACCOMODATIONS

LAKEFRONT GATEWAY PROJECT

MILWAUKEE COUNTY, WI

N W E S