TYPICAL SECTION - ALTERNATIVE 1

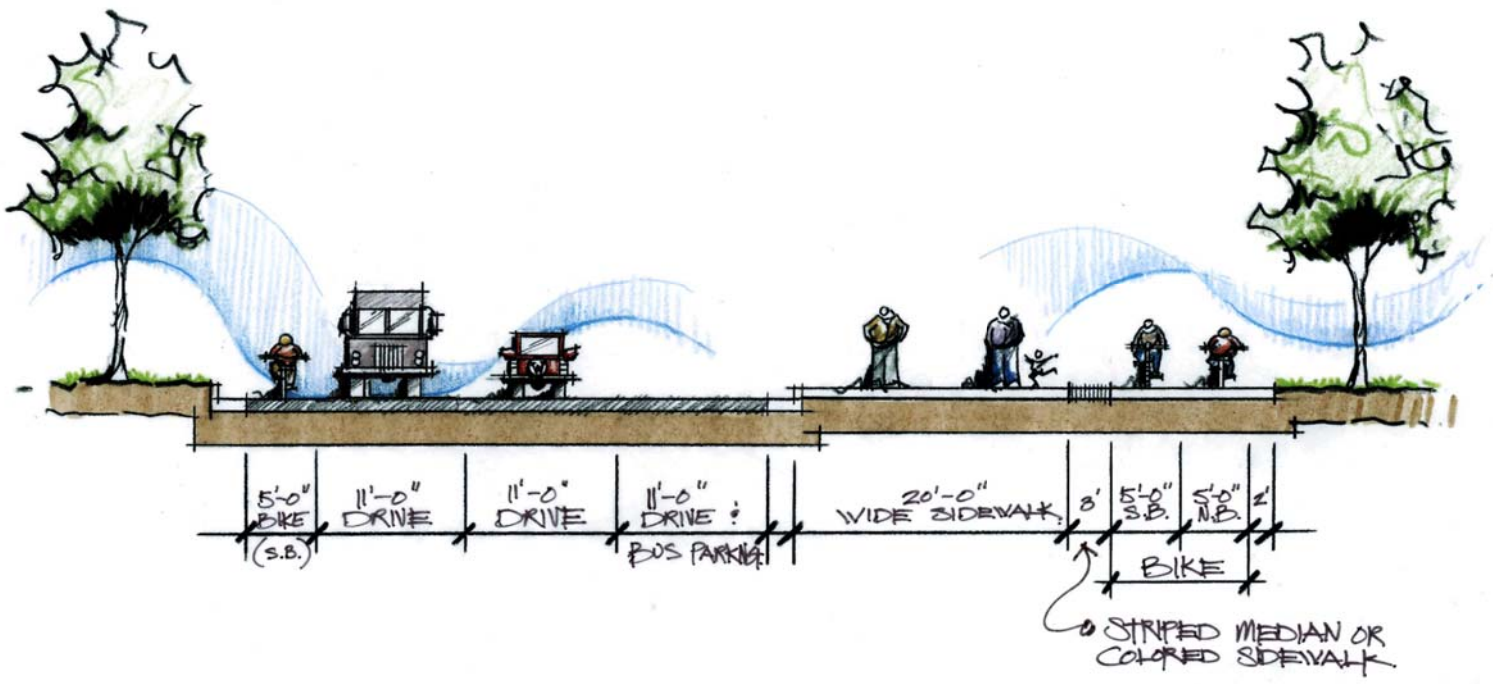

TYPICAL SECTION - ALTERNATIVE 2

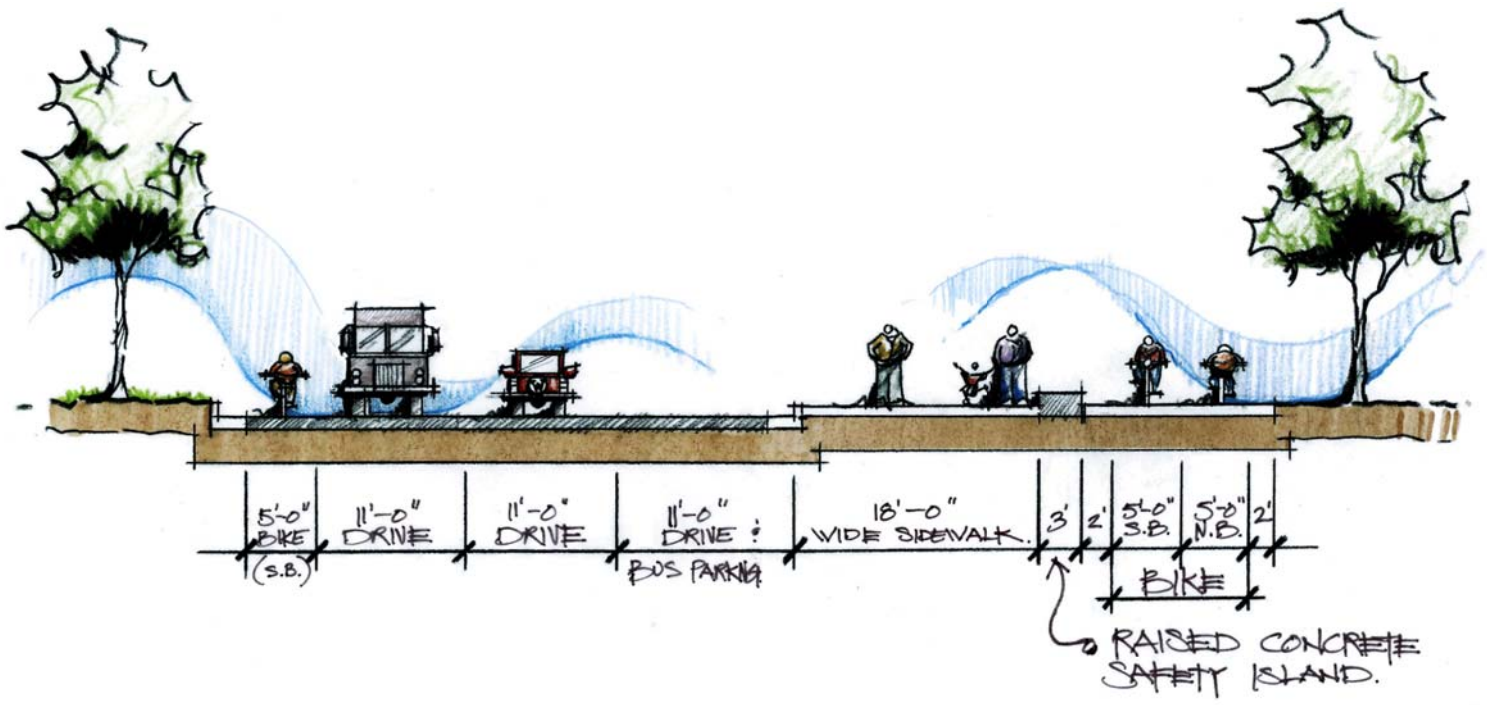

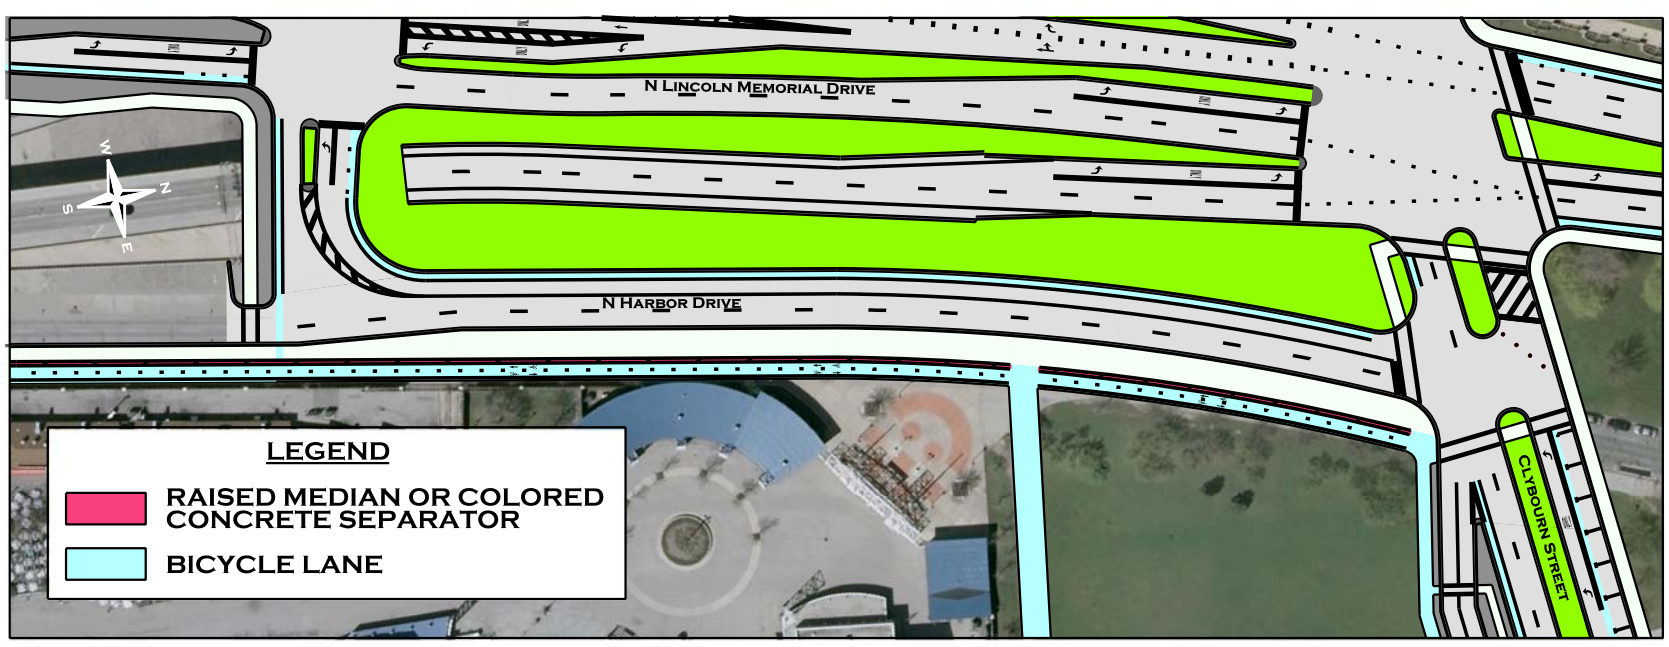

N HARBOR DRIVE - PRELIMINARY CONCEPT

LAKEFRONT GATEWAY PROJECT - PHASE 1

MILWAUKEE COUNTY, WI

City of Milwaukee

WISCONSIN DEPARTMENT OF TRANSPORTATION