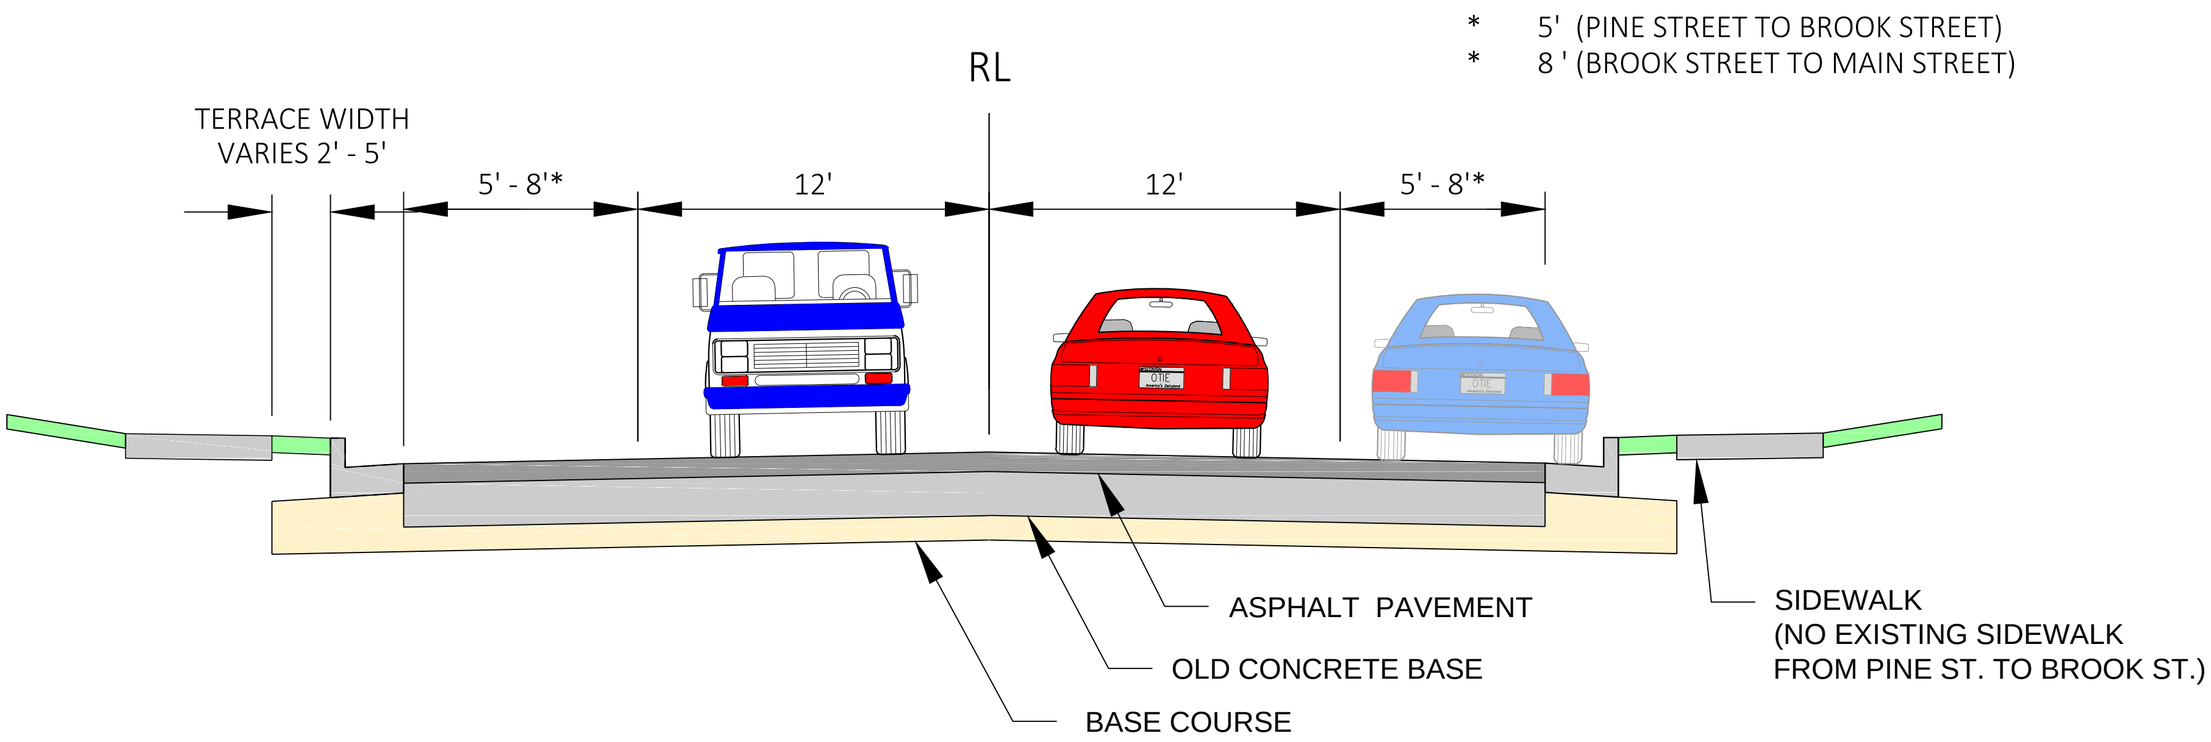

USH 141 - EXISTING TYPICAL SECTION
PINE STREET TO MAIN STREET

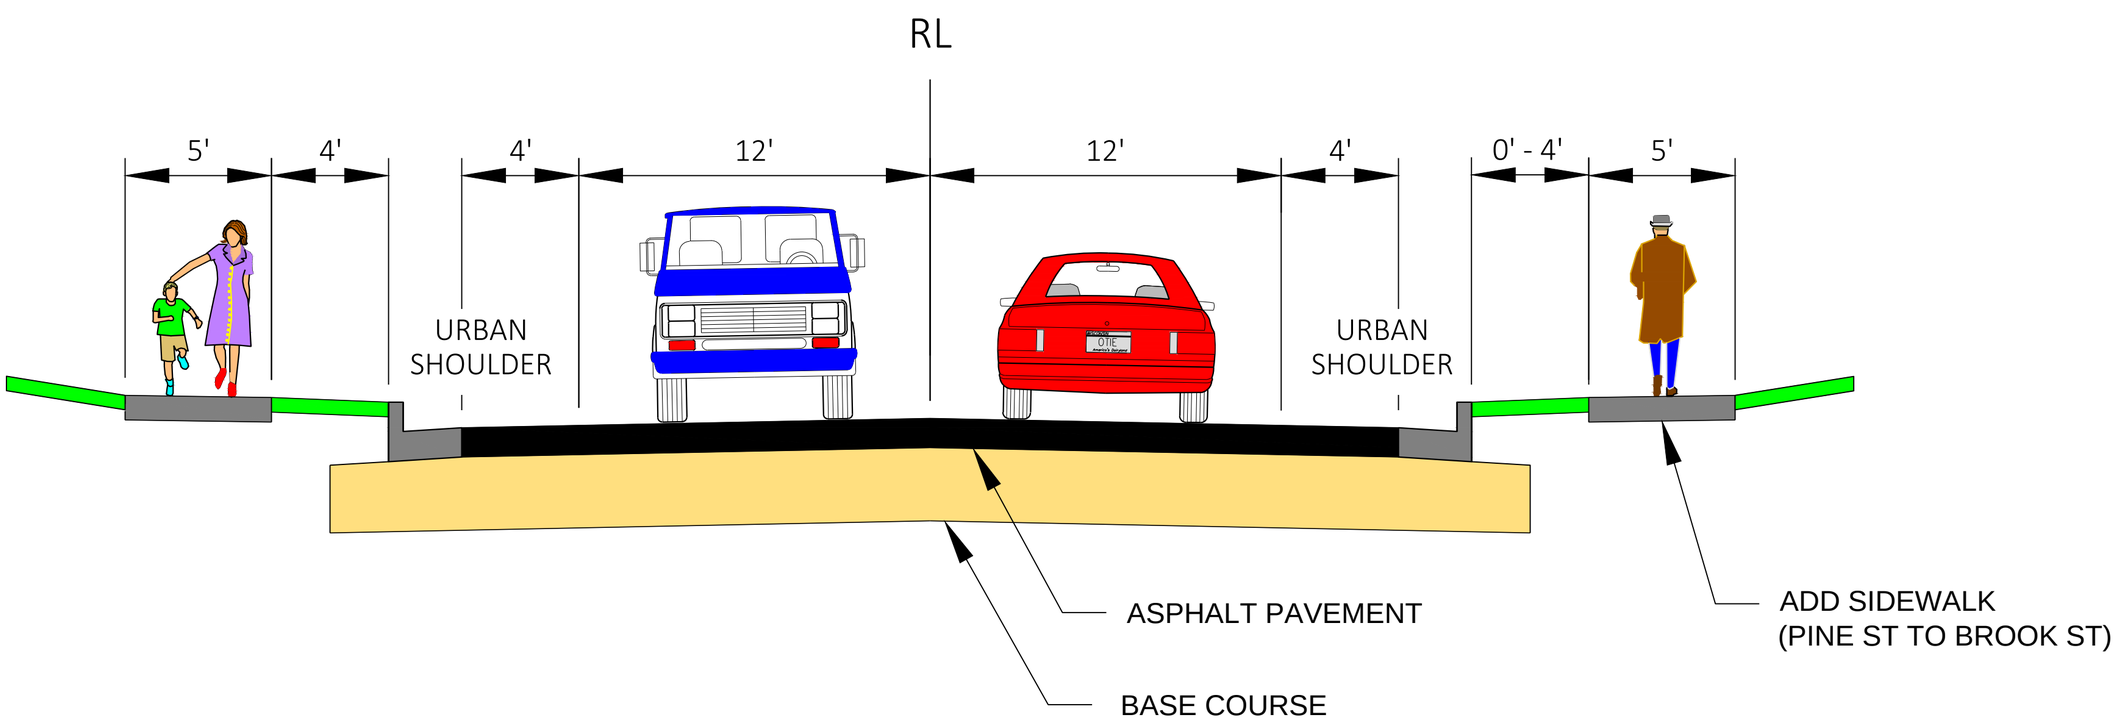

US 141 - PROPOSED TYPICAL SECTION
PINE STREET TO BROOK STREET

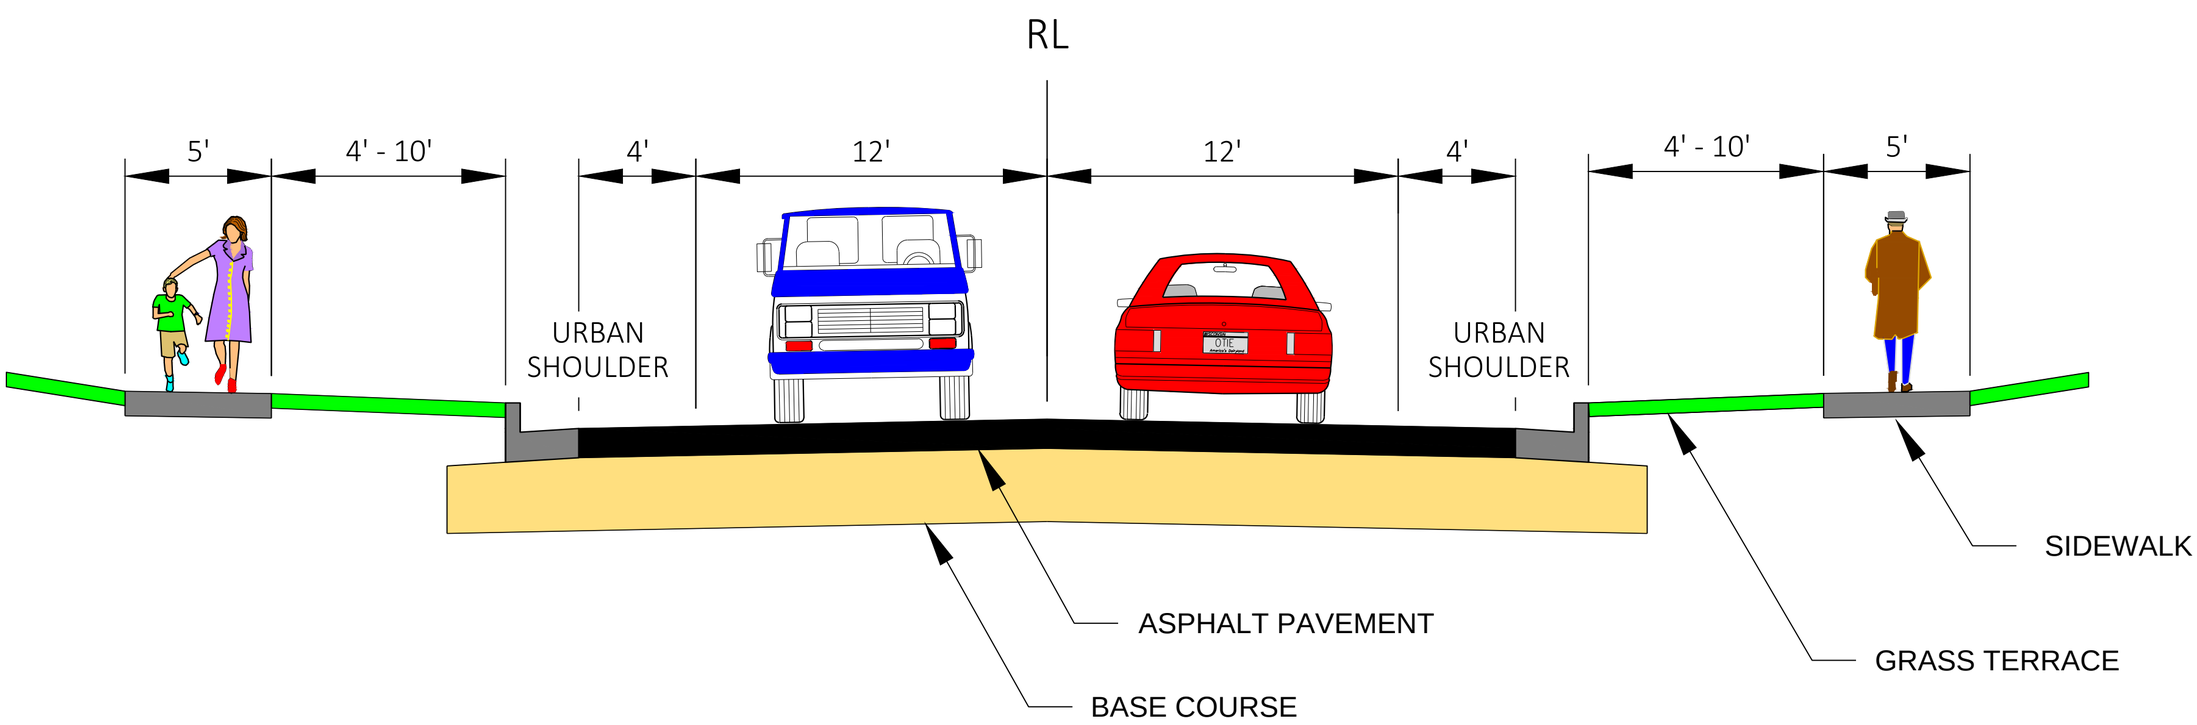

US 141 - PROPOSED TYPICAL SECTION
BROOK STREET TO MAIN STREET

US 141
PINE STREET TO MAIN STREET

P:\2013 Projects\20131107 - USH 141\Civil3D\Sheets\Other\PIM 2017 07 20\US 141 - Typicals July 20 PIM.dwg, PINE TO MAIN PORTRAIT, 7/13/2017 1:07:02 PM