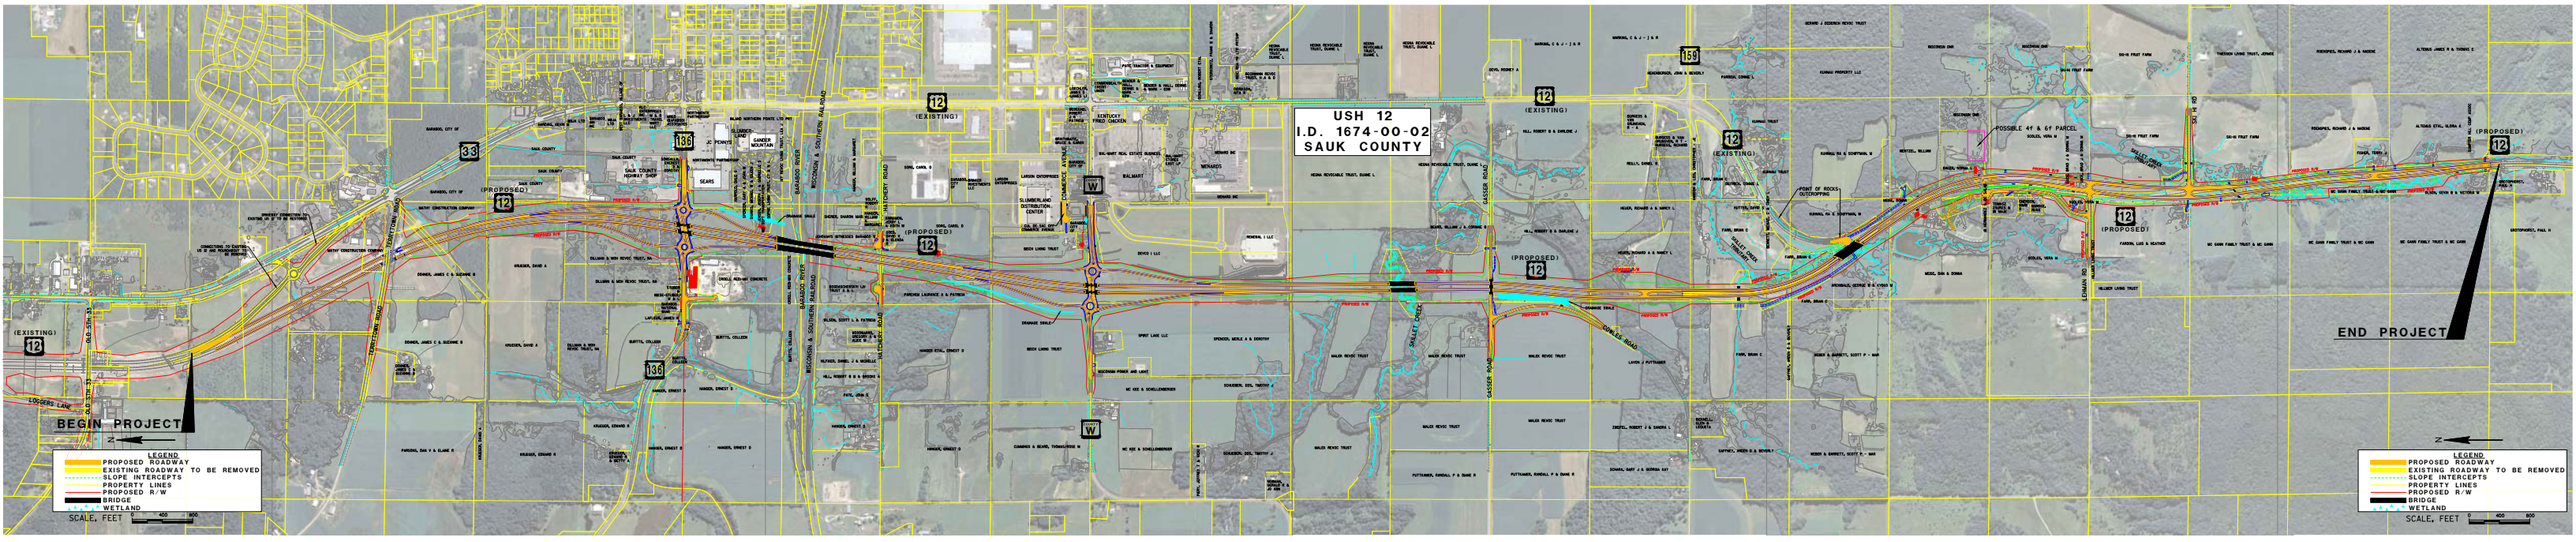
USH 12
I.D. 1674-00-02
SAUK COUNTY
BEGIN PROJECT
END PROJECT
POSSIBLE 4f & 6f PARCEL
LEGEND
PROPOSED ROADWAY
EXISTING ROADWAY TO BE REMOVED
SLOPE INTERCEPTS
PROPERTY LINES
PROPOSED R/W
BRIDGE
WETLAND
SCALE, FEET
0
400
800
N