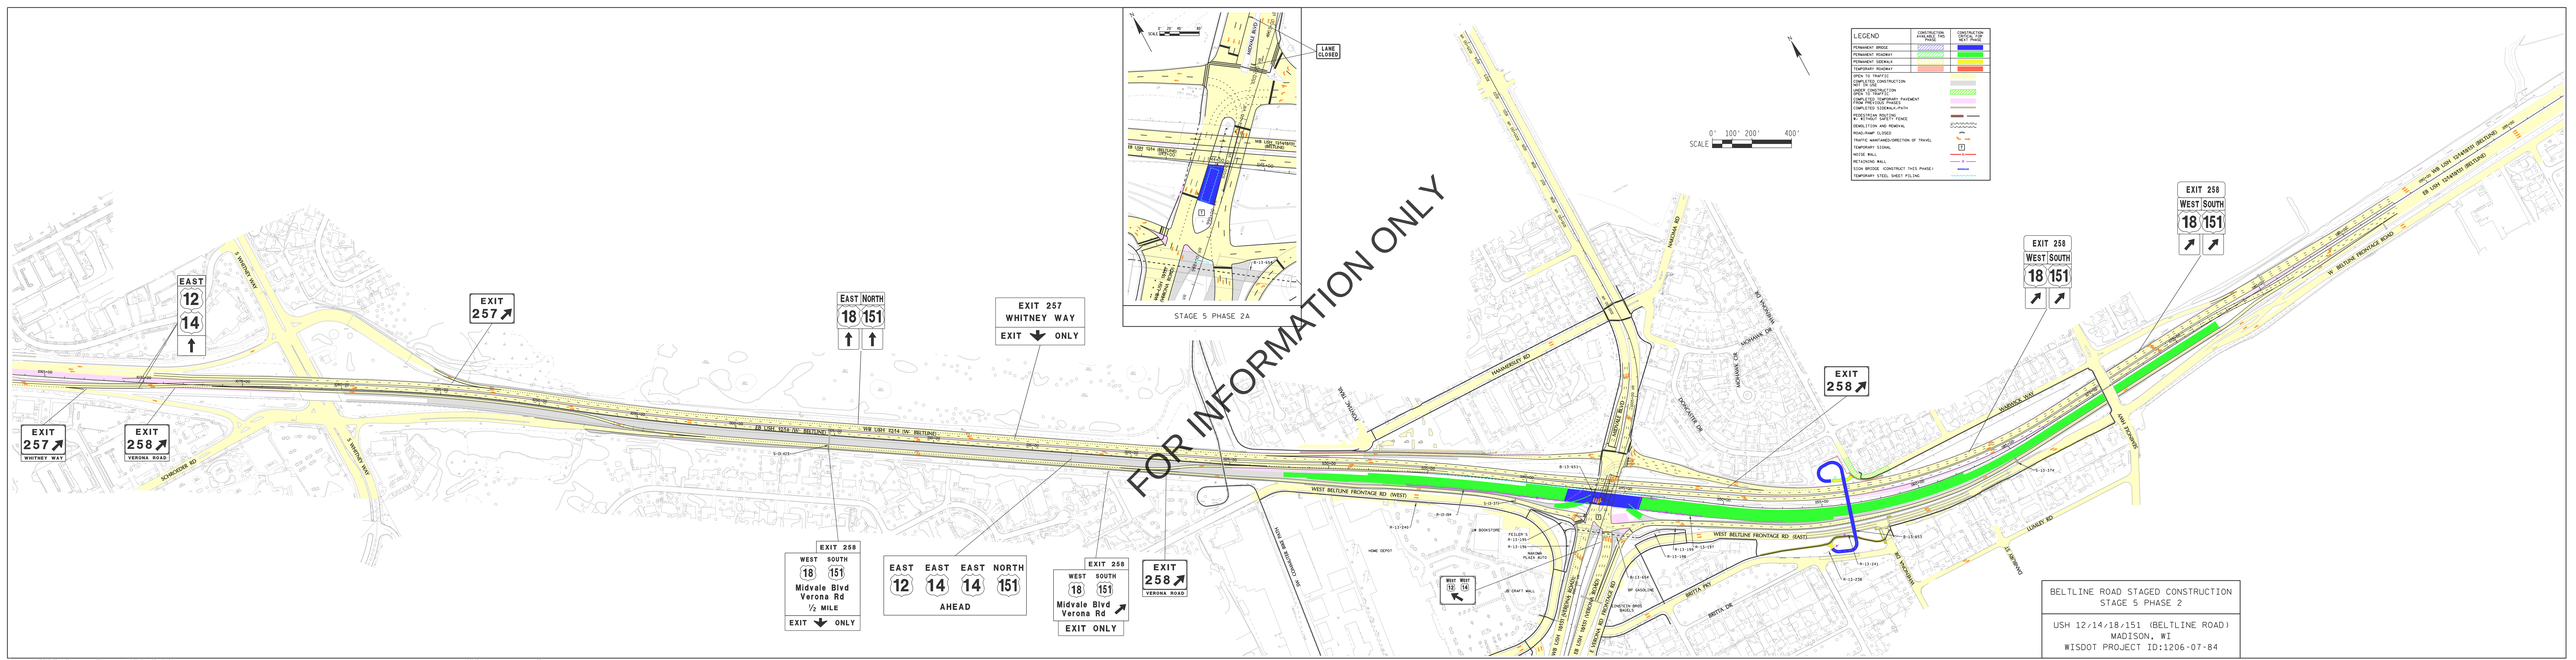

BELTLINE ROAD STAGED CONSTRUCTION
STAGE 5 PHASE 2

USH 12/14/18/151 (BELTLINE ROAD)
MADISON, WI
WISDOT PROJECT ID:1206-07-84