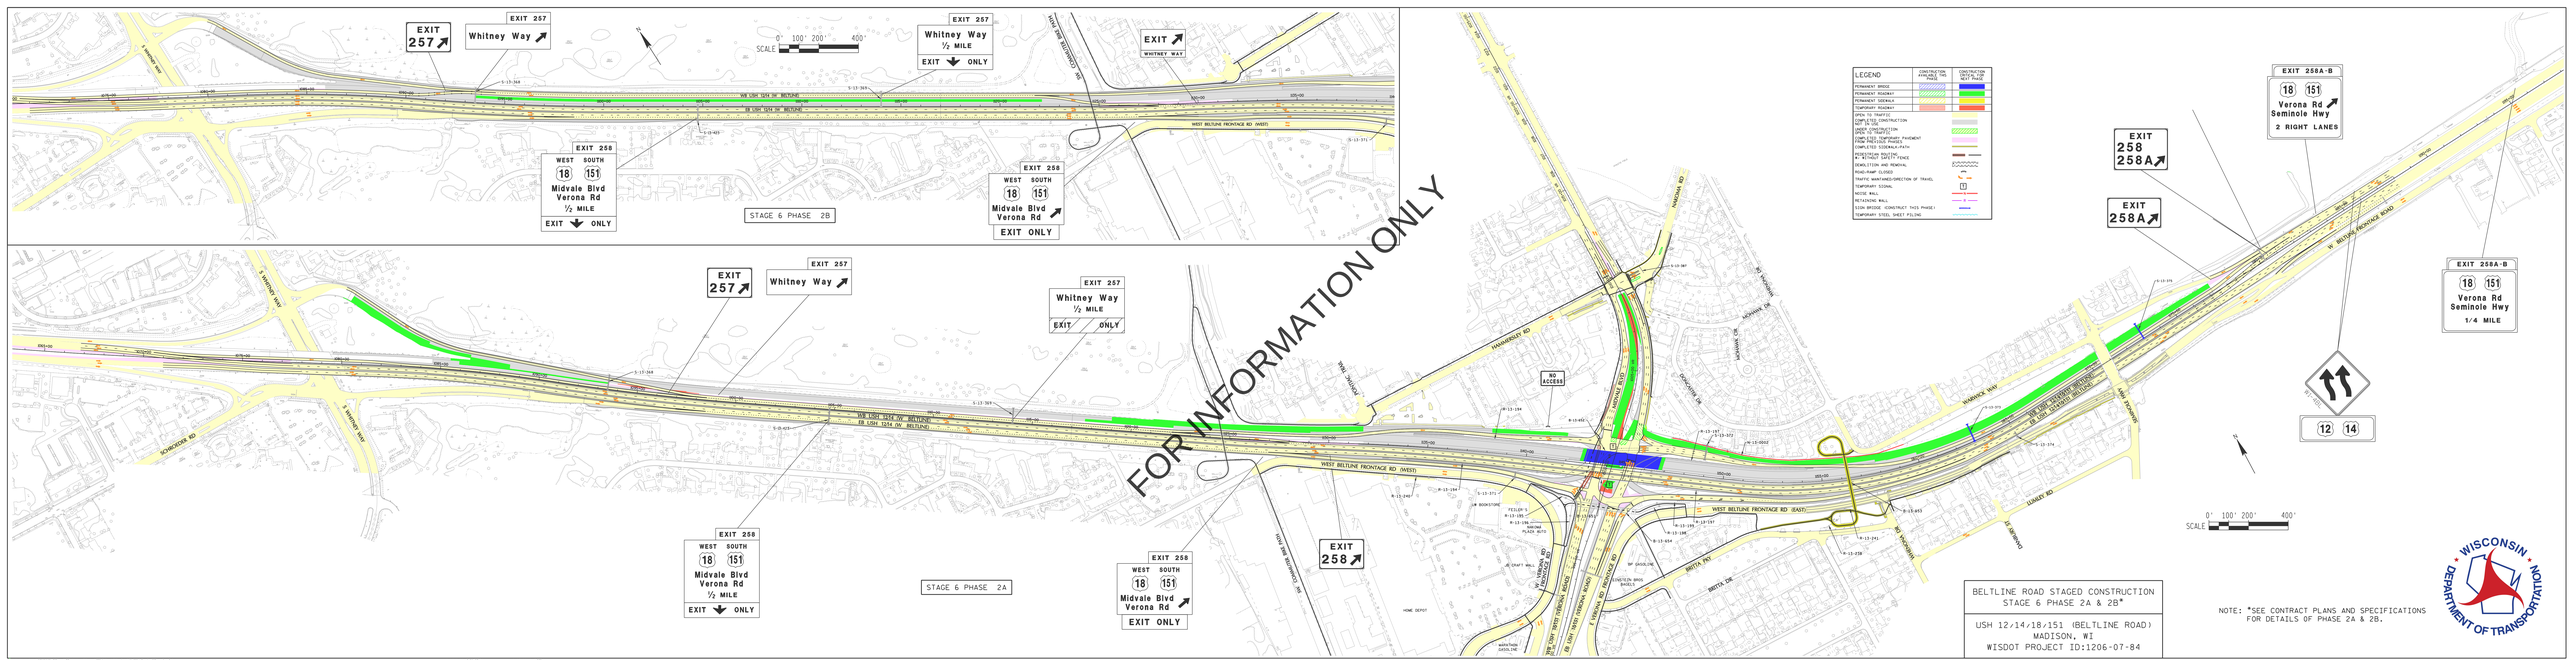

BELTLINE ROAD STAGED CONSTRUCTION
STAGE 6 PHASE 2A & 2B*

USH 12/14/18/151 (BELTLINE ROAD)
MADISON, WI
WISDOT PROJECT ID:1206-07-84