State Project ID: 7570-02-02 (77)
La Crosse County, WI

I-90 - West Salem
Landfill Road - Veterans Park
STH 16

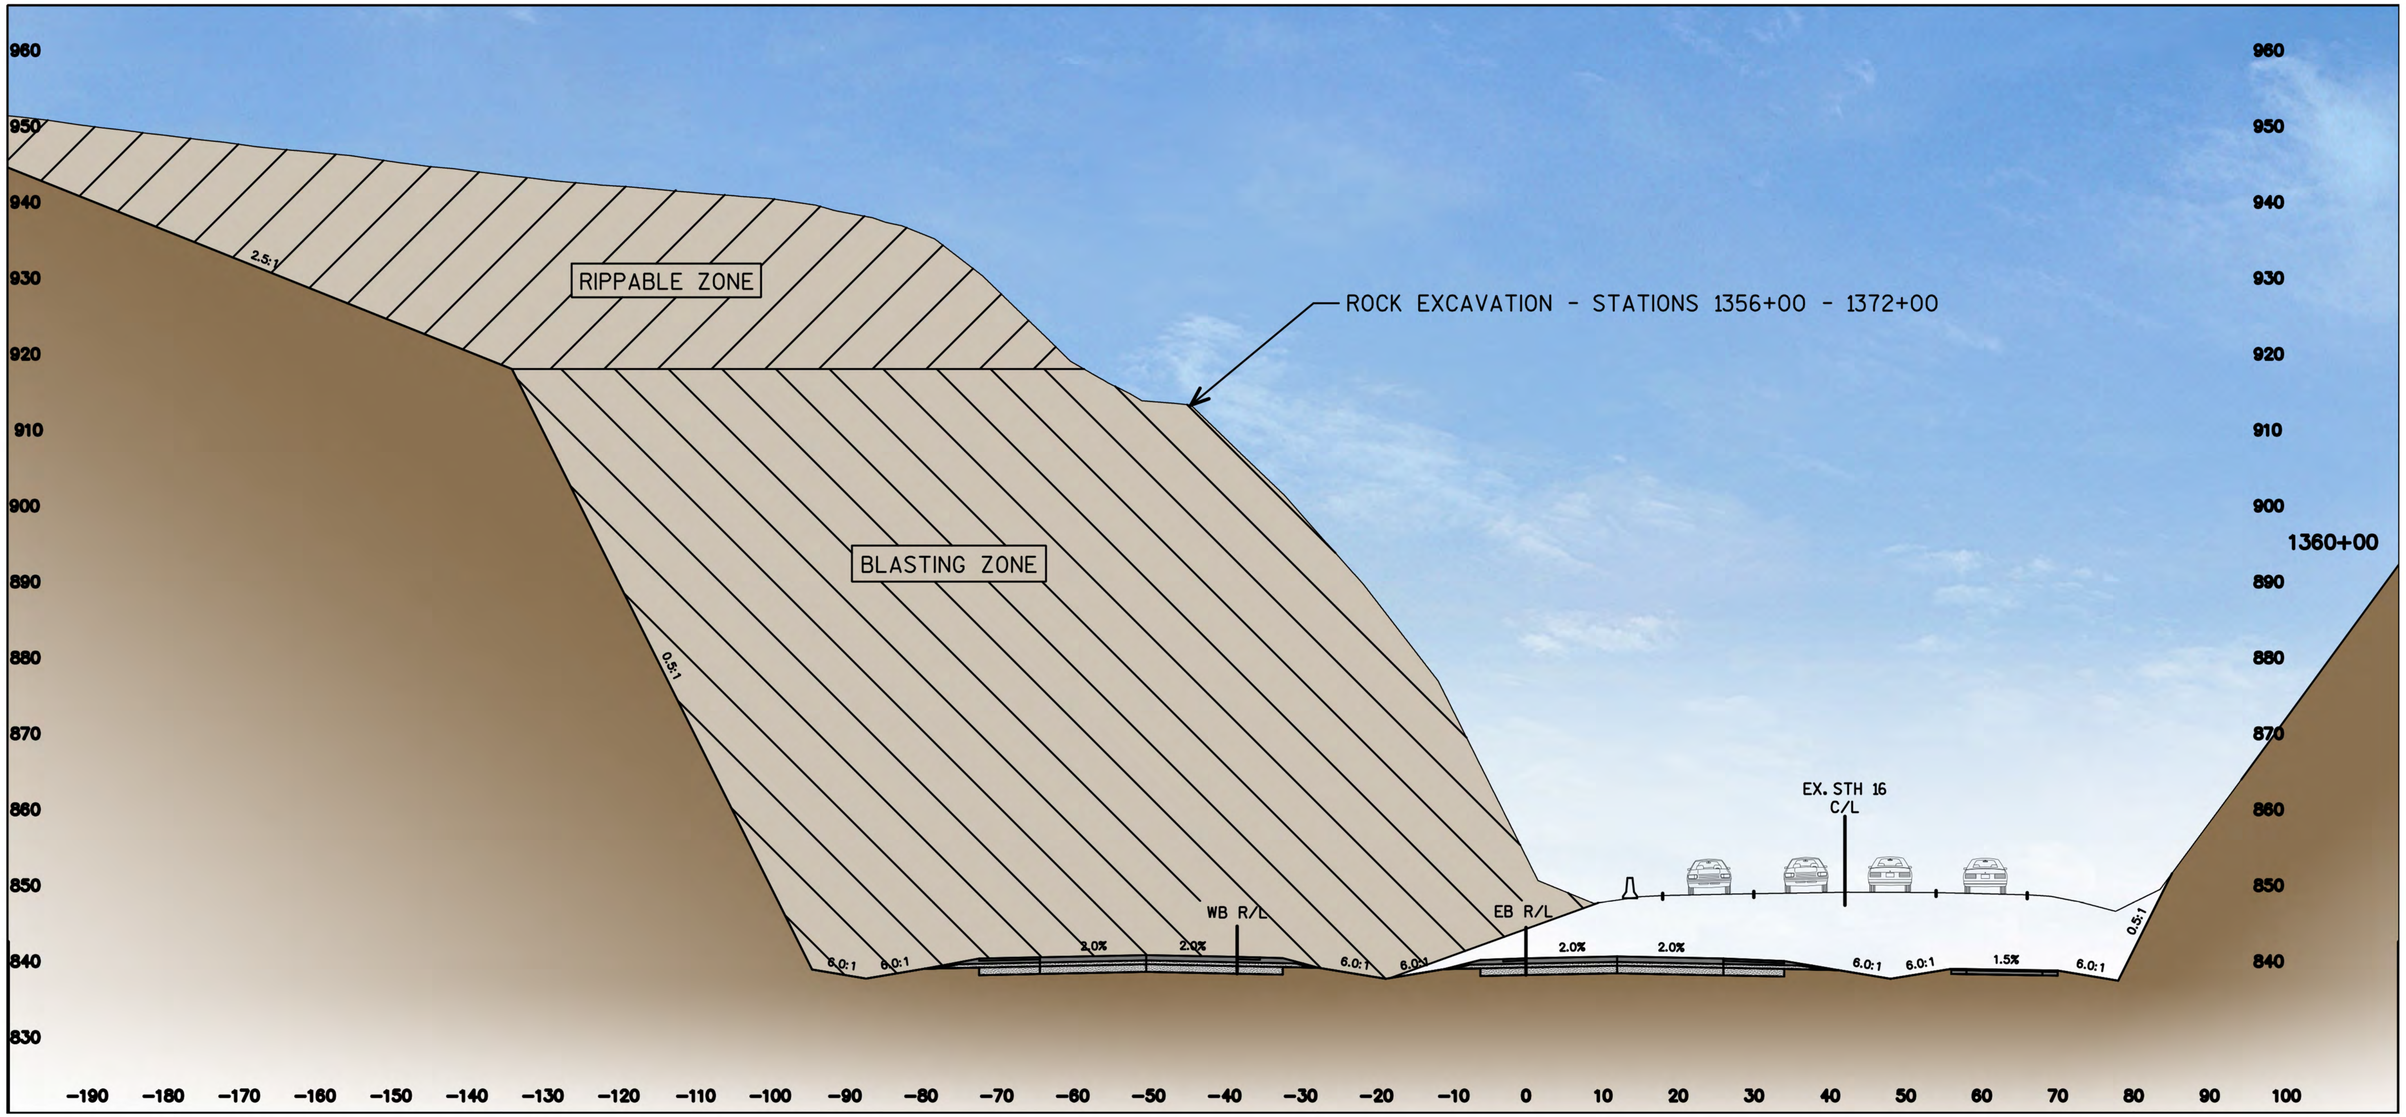

CROSS SECTION - ROCK CUT

KNIGHT
Engineers & Architects