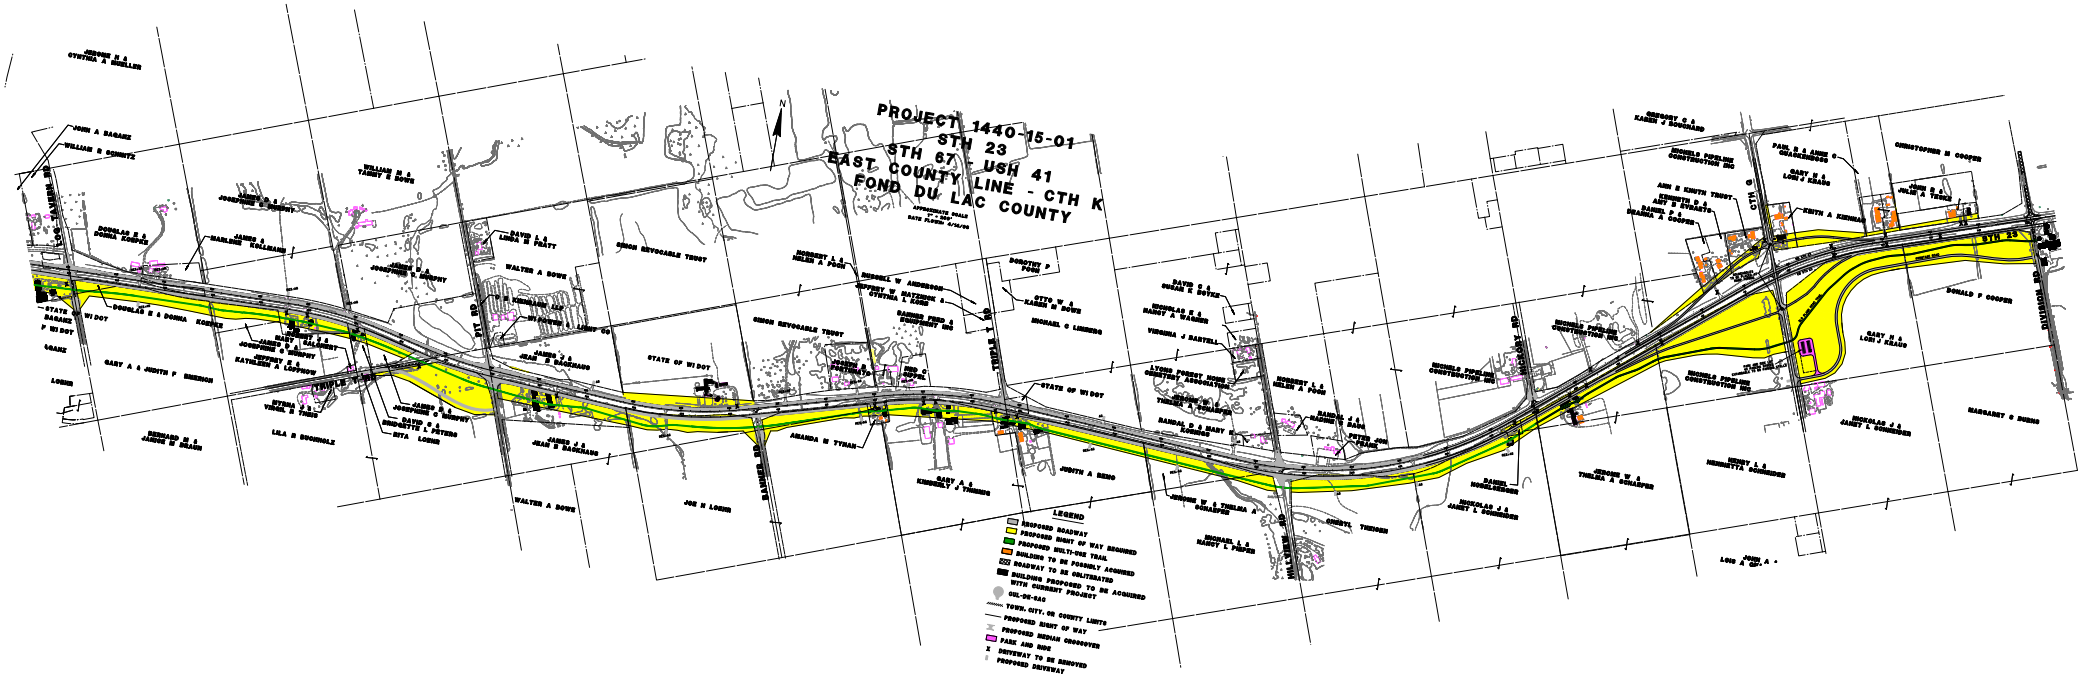
PROJECT 1440-15-01
STH 23
STH 67 - USH 41
EAST COUNTY LINE - CTH K
FOND DU LAC COUNTY
LEGEND
PROPOSED ROADWAY
PROPOSED RIGHT OF WAY REQUIRED
PROPOSED MULTI-USE TRAIL
BUILDING TO BE POSSIBLY ACQUIRED
ROADWAY TO BE POSSIBLY ACQUIRED
BUILDINGS PROPOSED TO BE ACQUIRED WITH CURRENT PROJECT
CUL-DE-SAC
TOWN, CITY, OR COUNTY LIMITS
PROPOSED RIGHT OF WAY
PROPOSED MEDIAN CROSSOVER
PARK AND RIDE
DRIVEWAY TO BE REMOVED
PROPOSED DRIVEWAY