WIS 23 Project

Project ID 1440-13/15-00

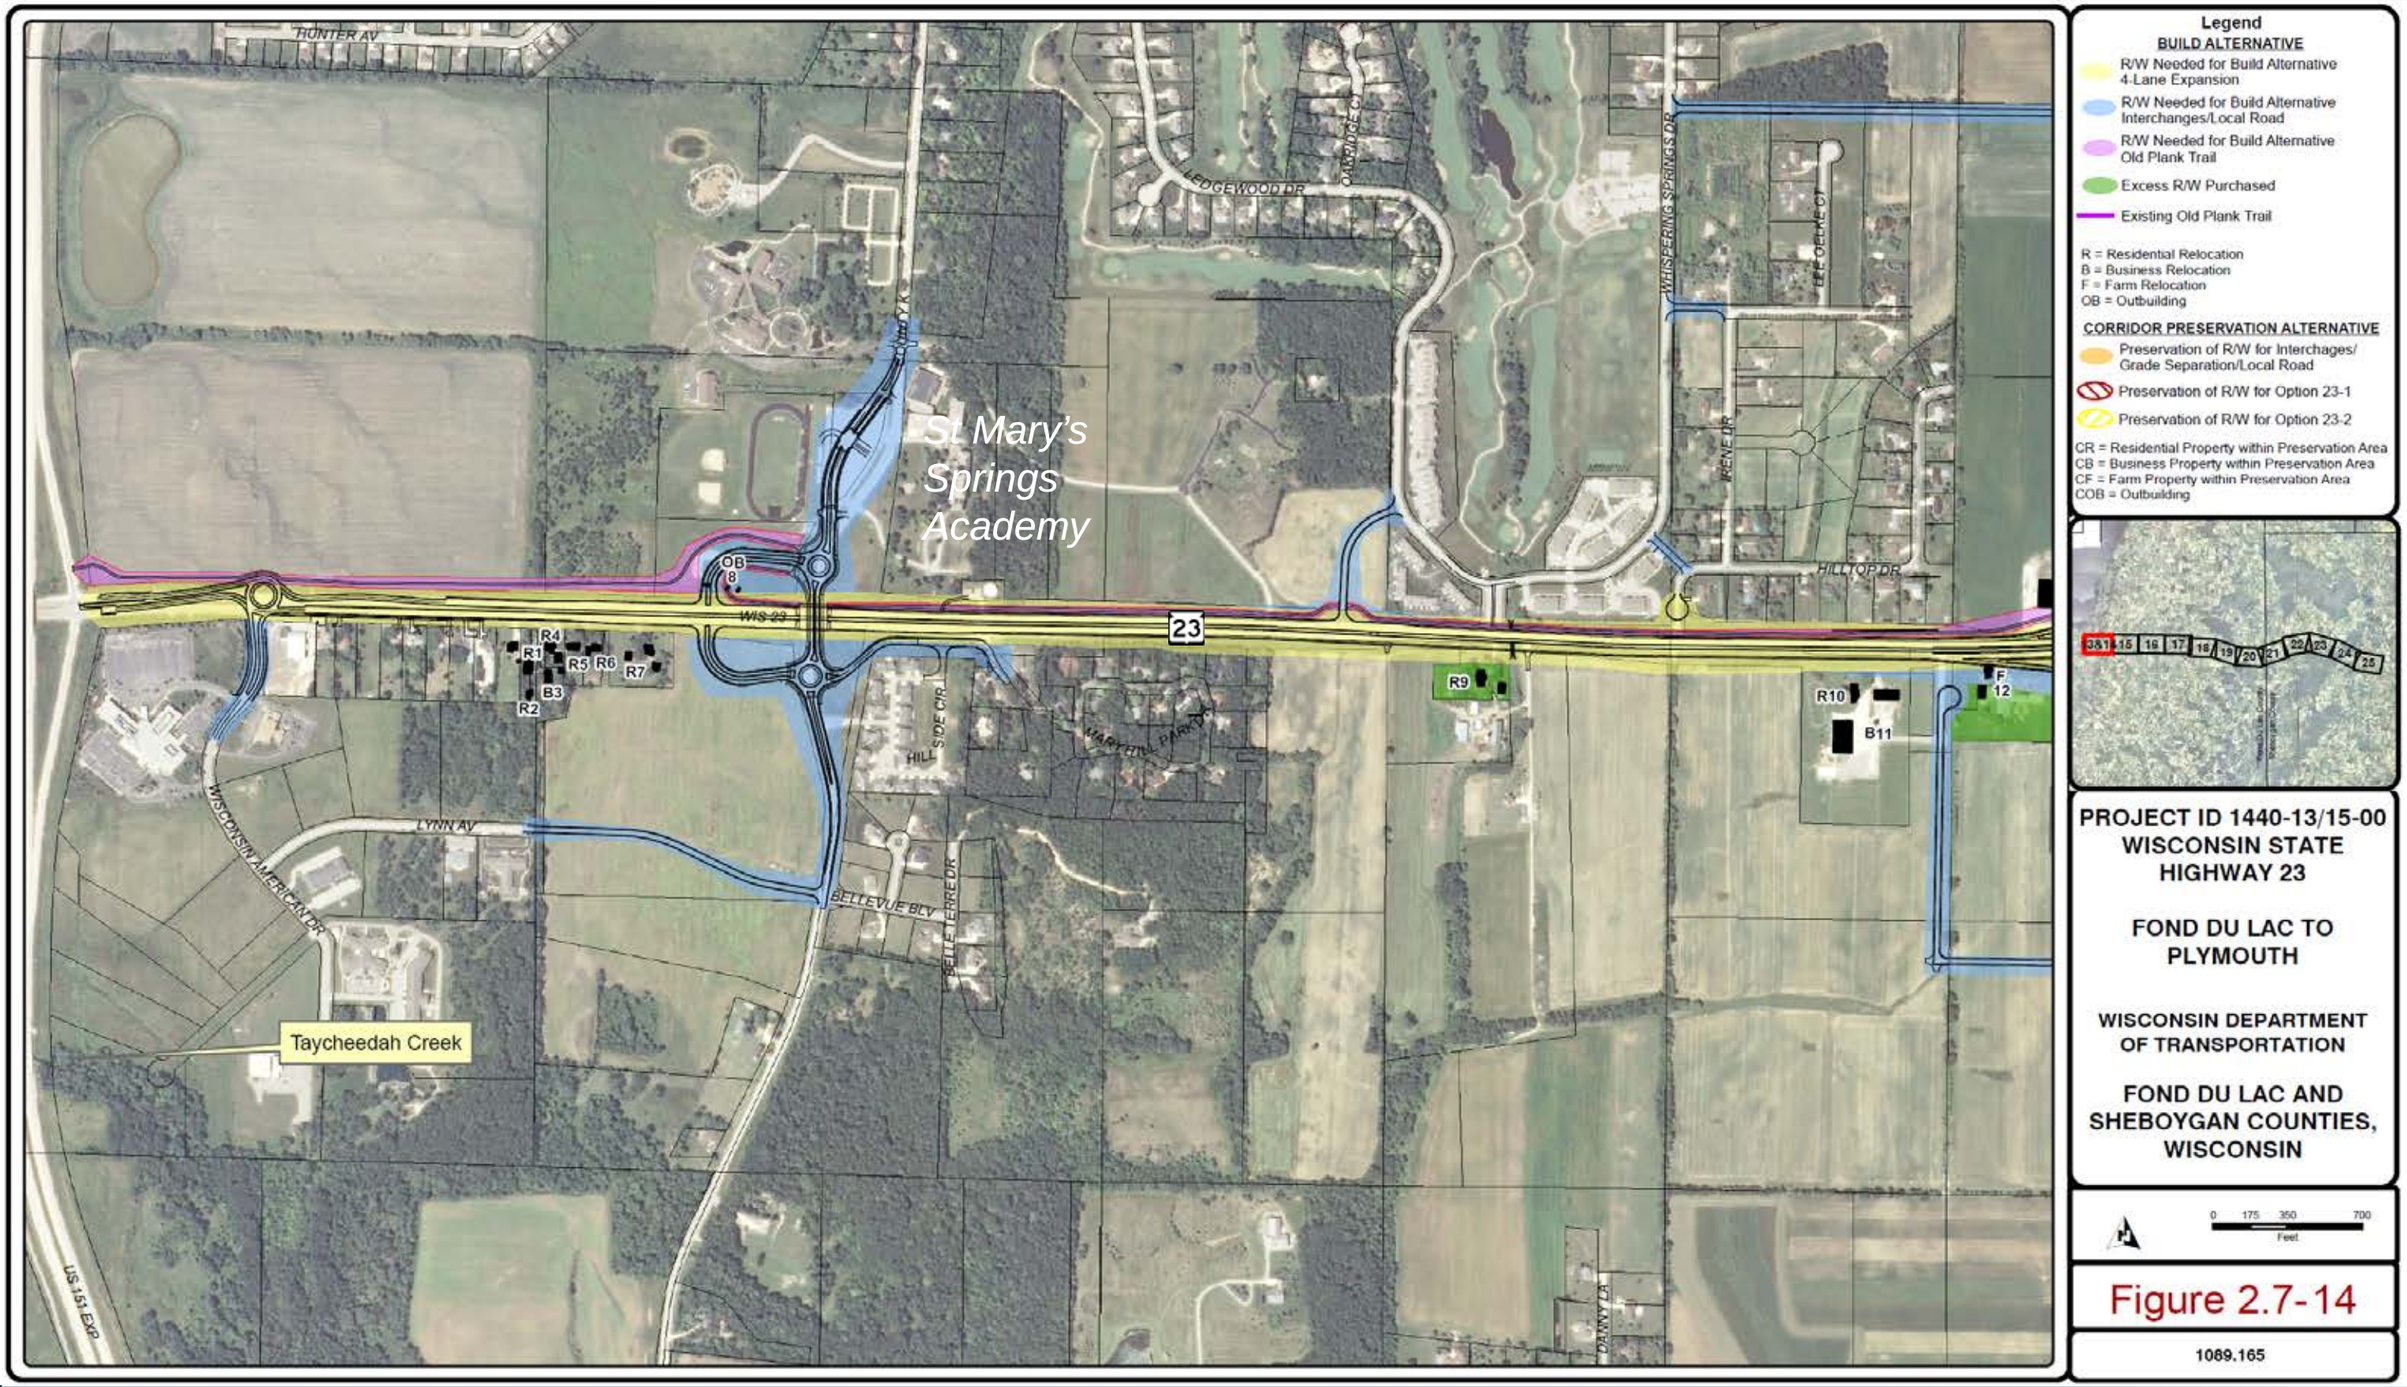

Legend

BUILD ALTERNATIVE

- R/W Needed for Build Alternative 4-Lane Expansion
- R/W Needed for Build Alternative Interchanges/Local Road
- R/W Needed for Build Alternative Old Plank Trail
- Excess R/W Purchased
- Existing Old Plank Trail

R = Residential Relocation
B = Business Relocation
F = Farm Relocation
OB = Outbuilding

CORRIDOR PRESERVATION ALTERNATIVE

- Preservation of R/W for Interchages/ Grade Separation/Local Road
- Preservation of R/W for Option 23-1
- Preservation of R/W for Option 23-2

CR = Residential Property within Preservation Area
CB = Business Property within Preservation Area
CF = Farm Property within Preservation Area
COB = Outbuilding

PROJECT ID 1440-13/15-00
WISCONSIN STATE HIGHWAY 23

FOND DU LAC TO PLYMOUTH

WISCONSIN DEPARTMENT OF TRANSPORTATION

FOND DU LAC AND SHEBOYGAN COUNTIES, WISCONSIN

0 175 350 700
Feet

Figure 2.7-14

1089.165

WIS 23 Project

Project ID 1440-13/15-00

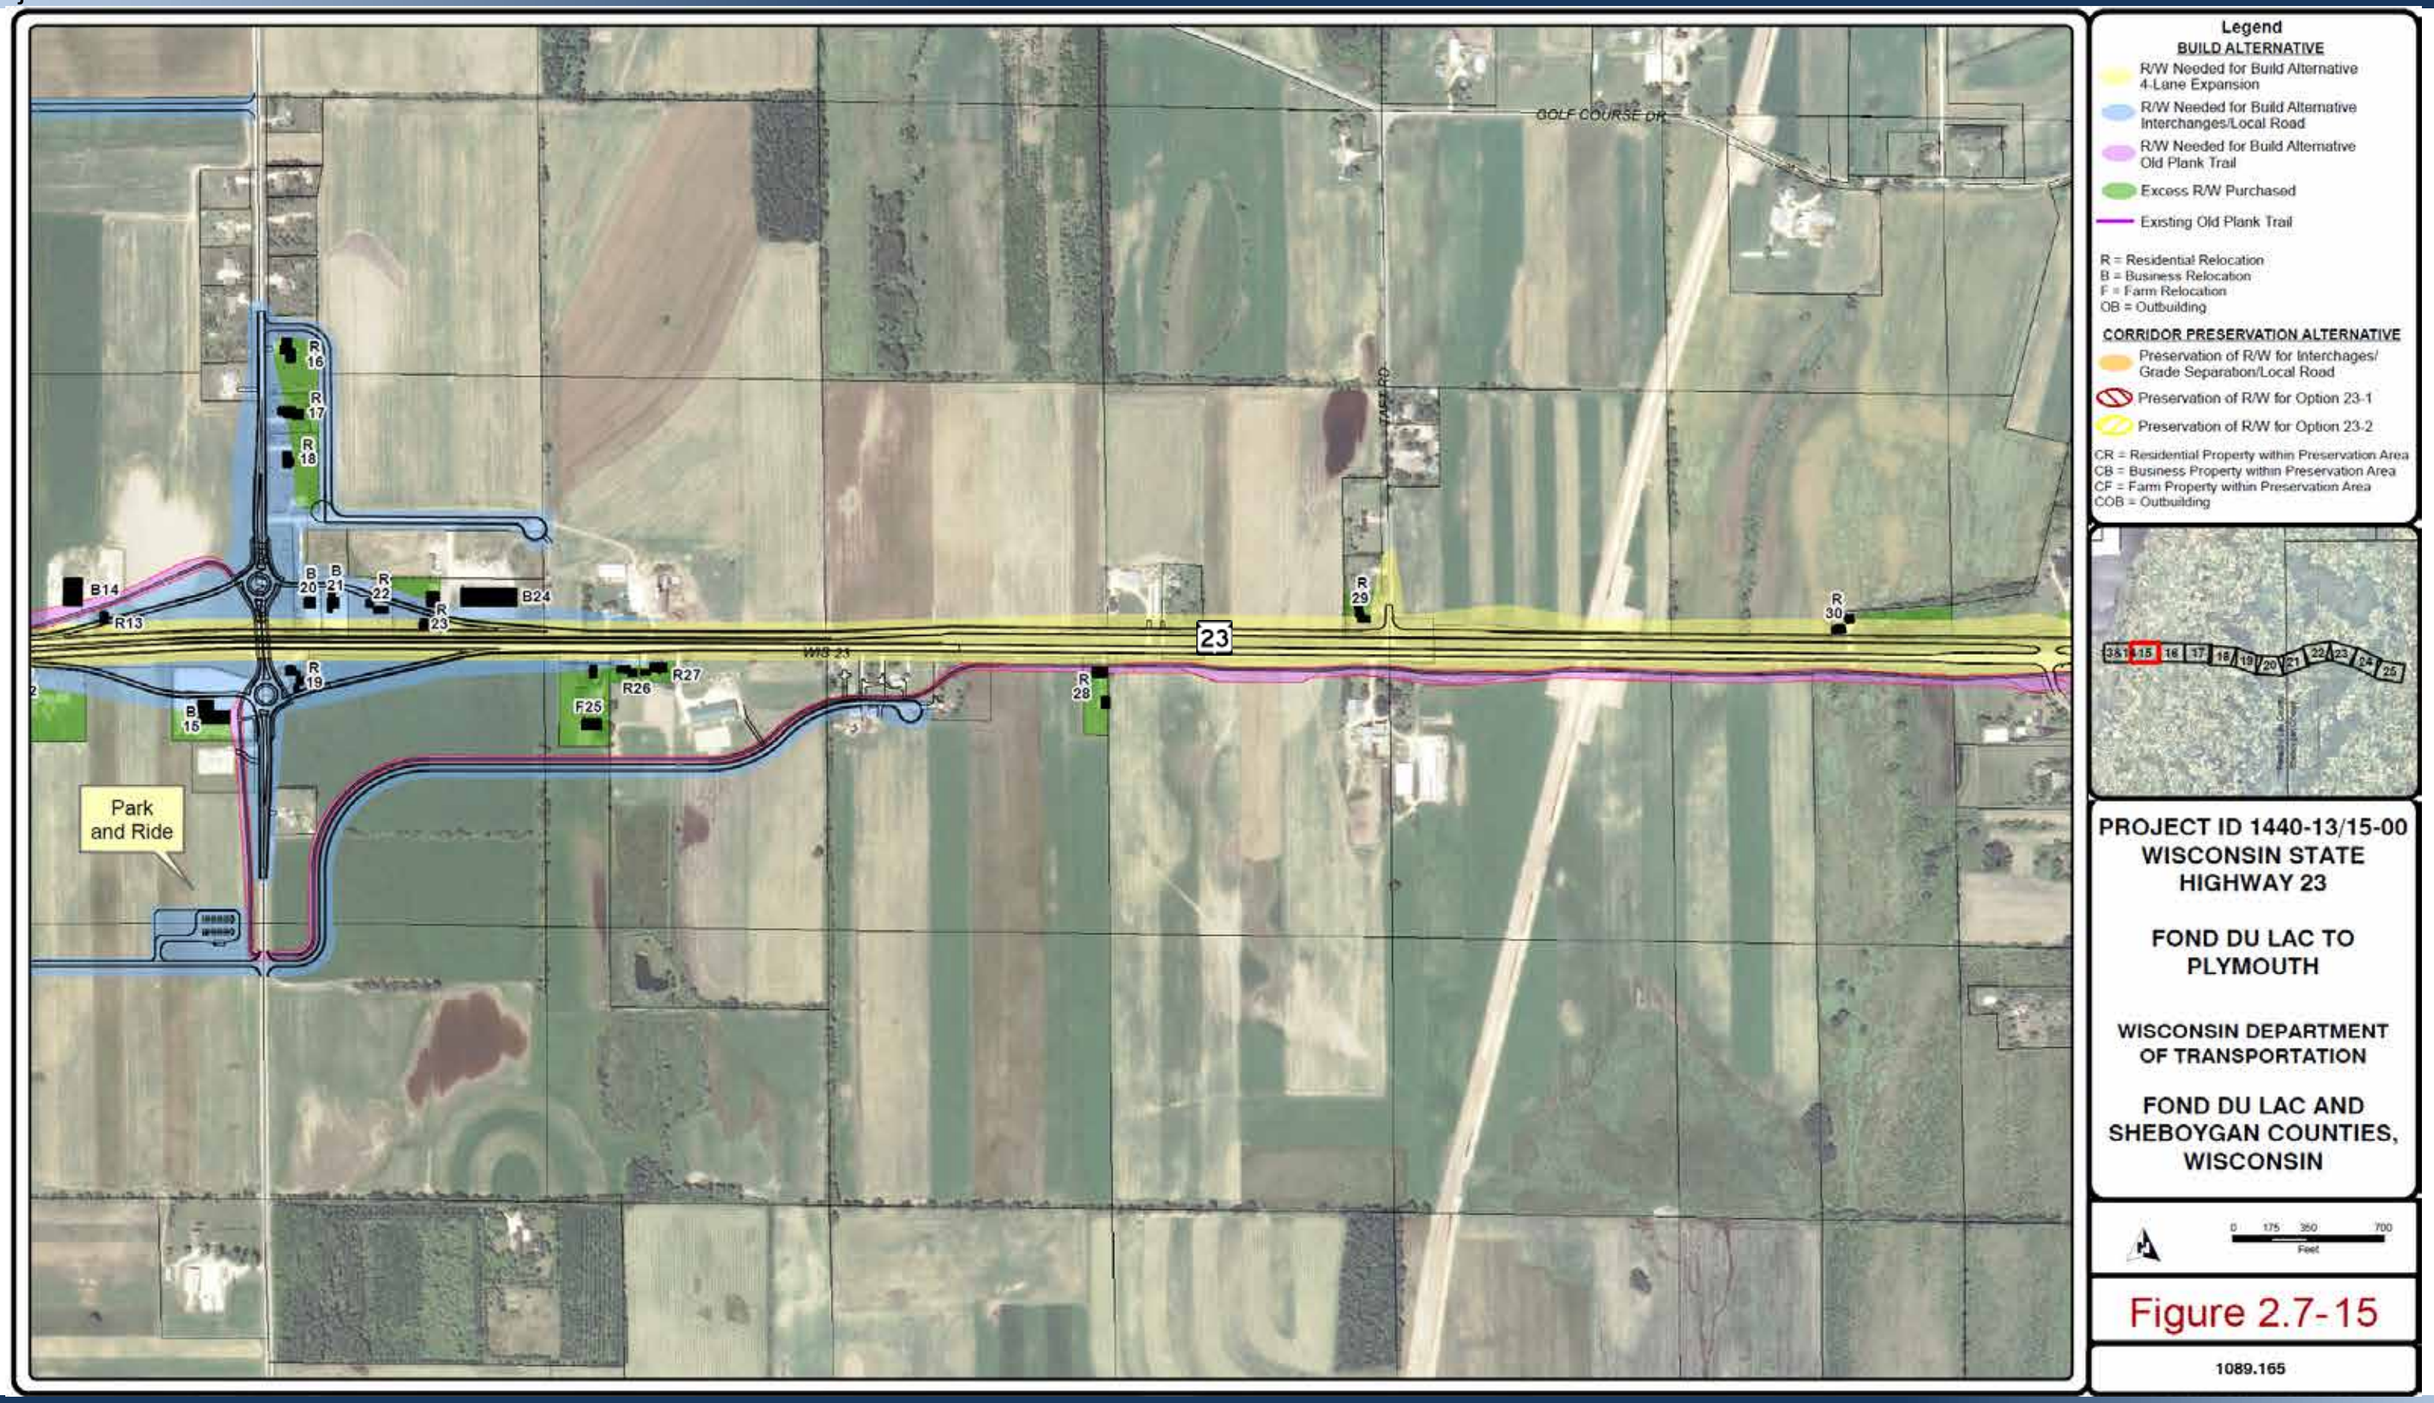

Legend

BUILD ALTERNATIVE

- R/W Needed for Build Alternative 4-Lane Expansion
- R/W Needed for Build Alternative Interchanges/Local Road
- R/W Needed for Build Alternative Old Plank Trail
- Excess R/W Purchased
- Existing Old Plank Trail

R = Residential Relocation
B = Business Relocation
F = Farm Relocation
OB = Outbuilding

CORRIDOR PRESERVATION ALTERNATIVE

- Preservation of R/W for Interchages/ Grade Separation/Local Road
- Preservation of R/W for Option 23-1
- Preservation of R/W for Option 23-2

CR = Residential Property within Preservation Area
CB = Business Property within Preservation Area
CF = Farm Property within Preservation Area
COB = Outbuilding

PROJECT ID 1440-13/15-00
WISCONSIN STATE HIGHWAY 23

FOND DU LAC TO PLYMOUTH

WISCONSIN DEPARTMENT OF TRANSPORTATION

FOND DU LAC AND SHEBOYGAN COUNTIES, WISCONSIN

0 175 350 700 Feet

Figure 2.7-15

1089.165

WIS 23 Project

Project ID 1440-13/15-00

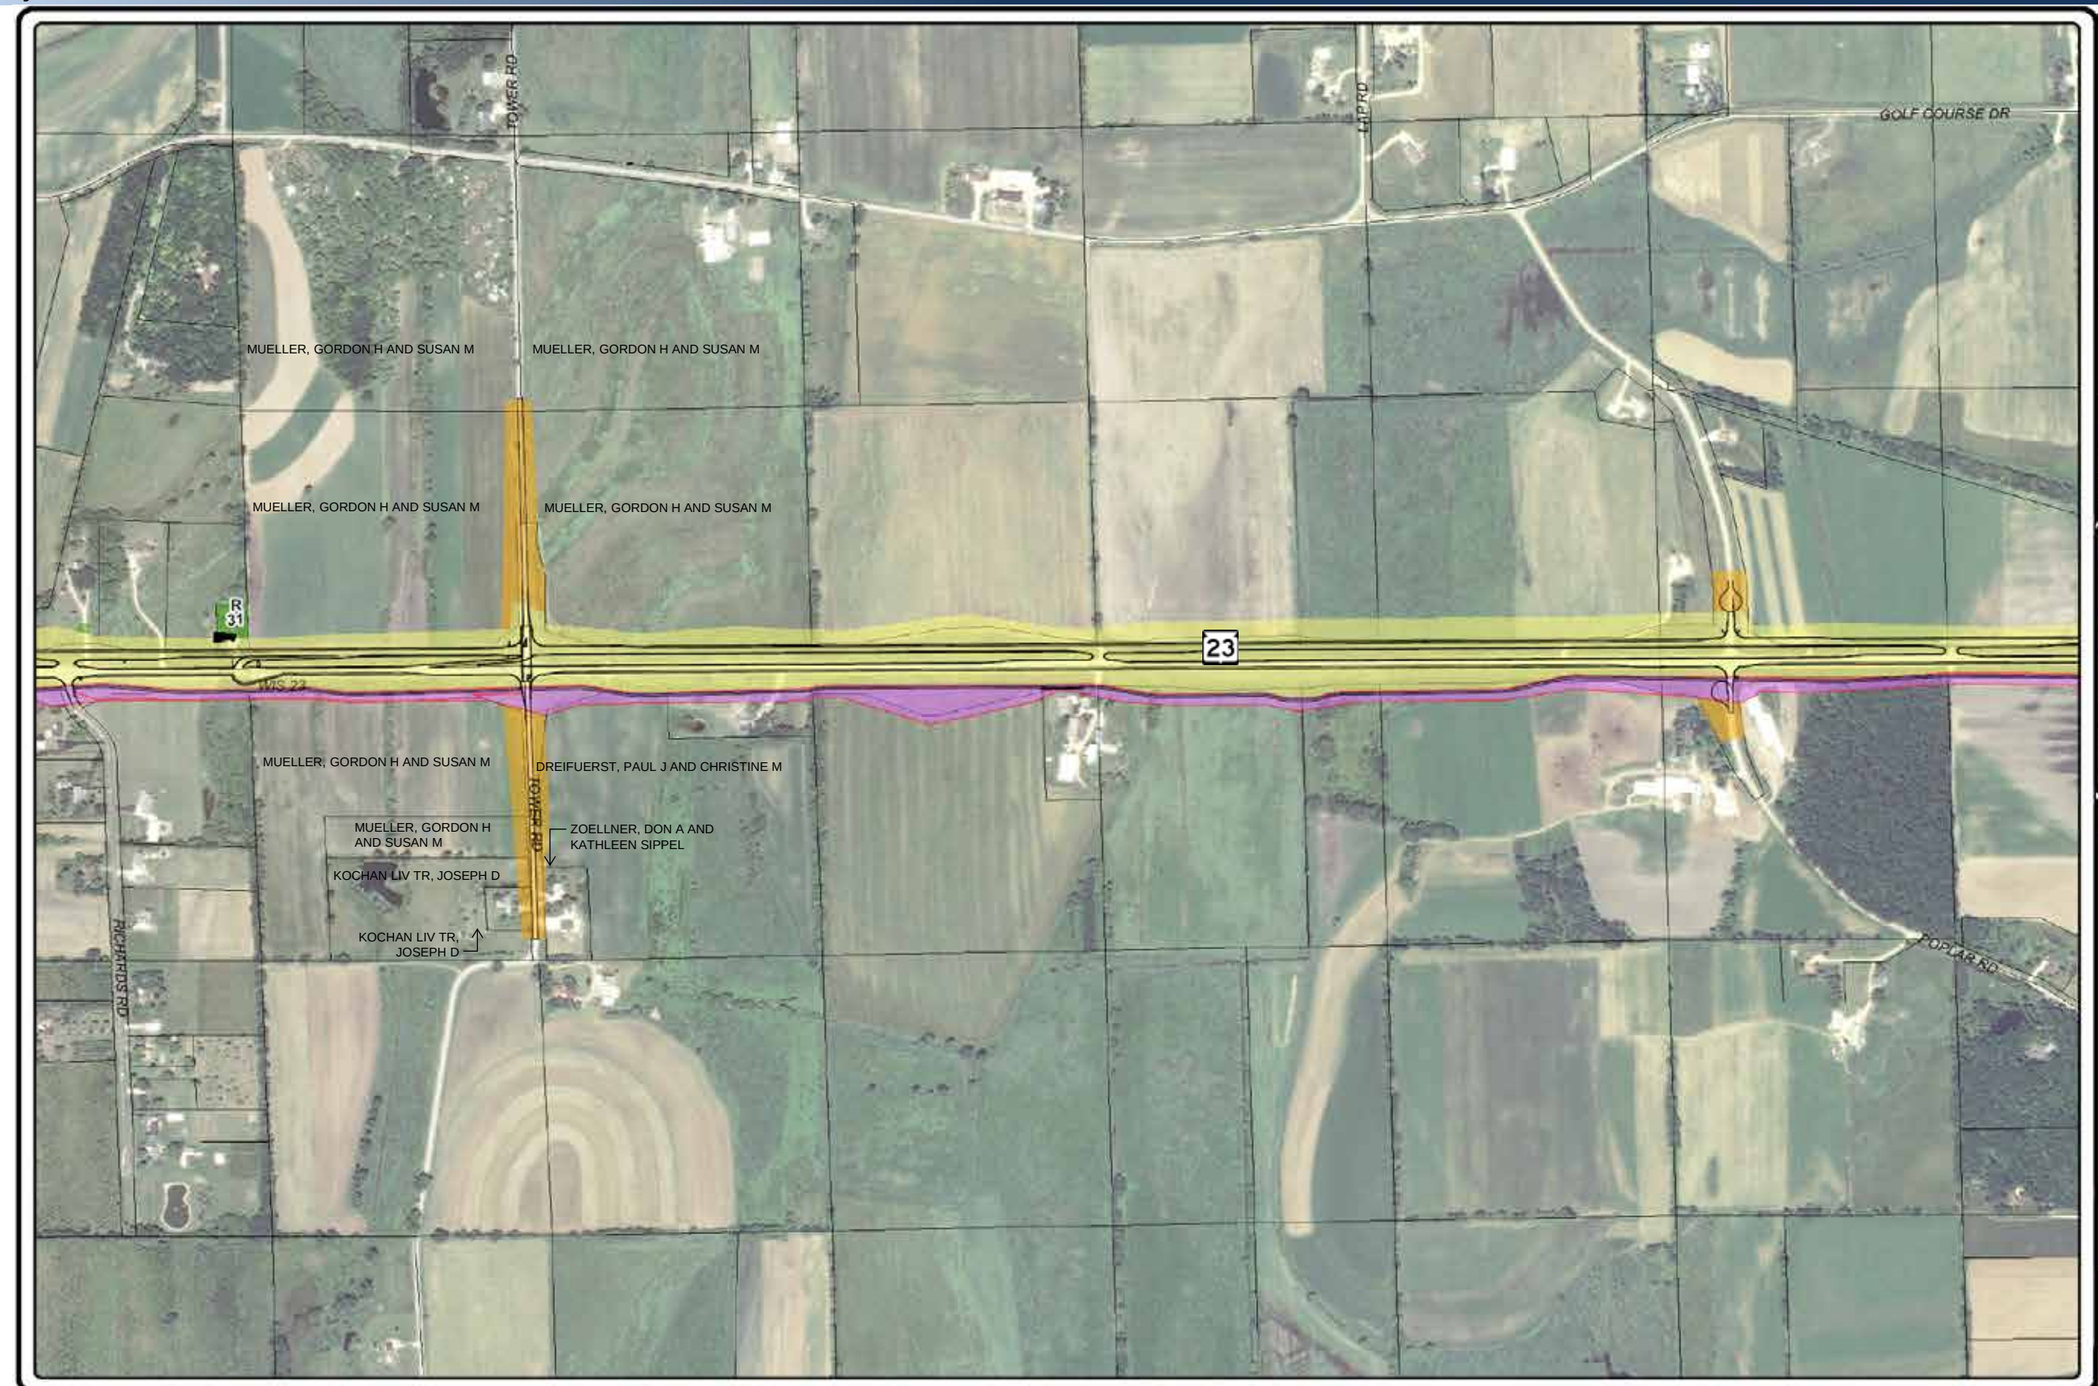

Legend

BUILD ALTERNATIVE

- R/W Needed for Build Alternative 4-Lane Expansion
- R/W Needed for Build Alternative Interchanges/Local Road
- R/W Needed for Build Alternative Old Plank Trail
- Excess R/W Purchased
- Existing Old Plank Trail

R = Residential Relocation
B = Business Relocation
F = Farm Relocation
OB = Outbuilding

CORRIDOR PRESERVATION ALTERNATIVE

- Preservation of R/W for Interchages/ Grade Separation/Local Road
- Preservation of R/W for Option 23-1
- Preservation of R/W for Option 23-2

CR = Residential Property within Preservation Area
CB = Business Property within Preservation Area
CF = Farm Property within Preservation Area
COB = Outbuilding

PROJECT ID 1440-13/15-00
WISCONSIN STATE HIGHWAY 23

FOND DU LAC TO PLYMOUTH

WISCONSIN DEPARTMENT OF TRANSPORTATION

FOND DU LAC AND SHEBOYGAN COUNTIES, WISCONSIN

0 175 350 700
Feet

Figure 2.7-16

1089.165

WIS 23 Project

Project ID 1440-13/15-00

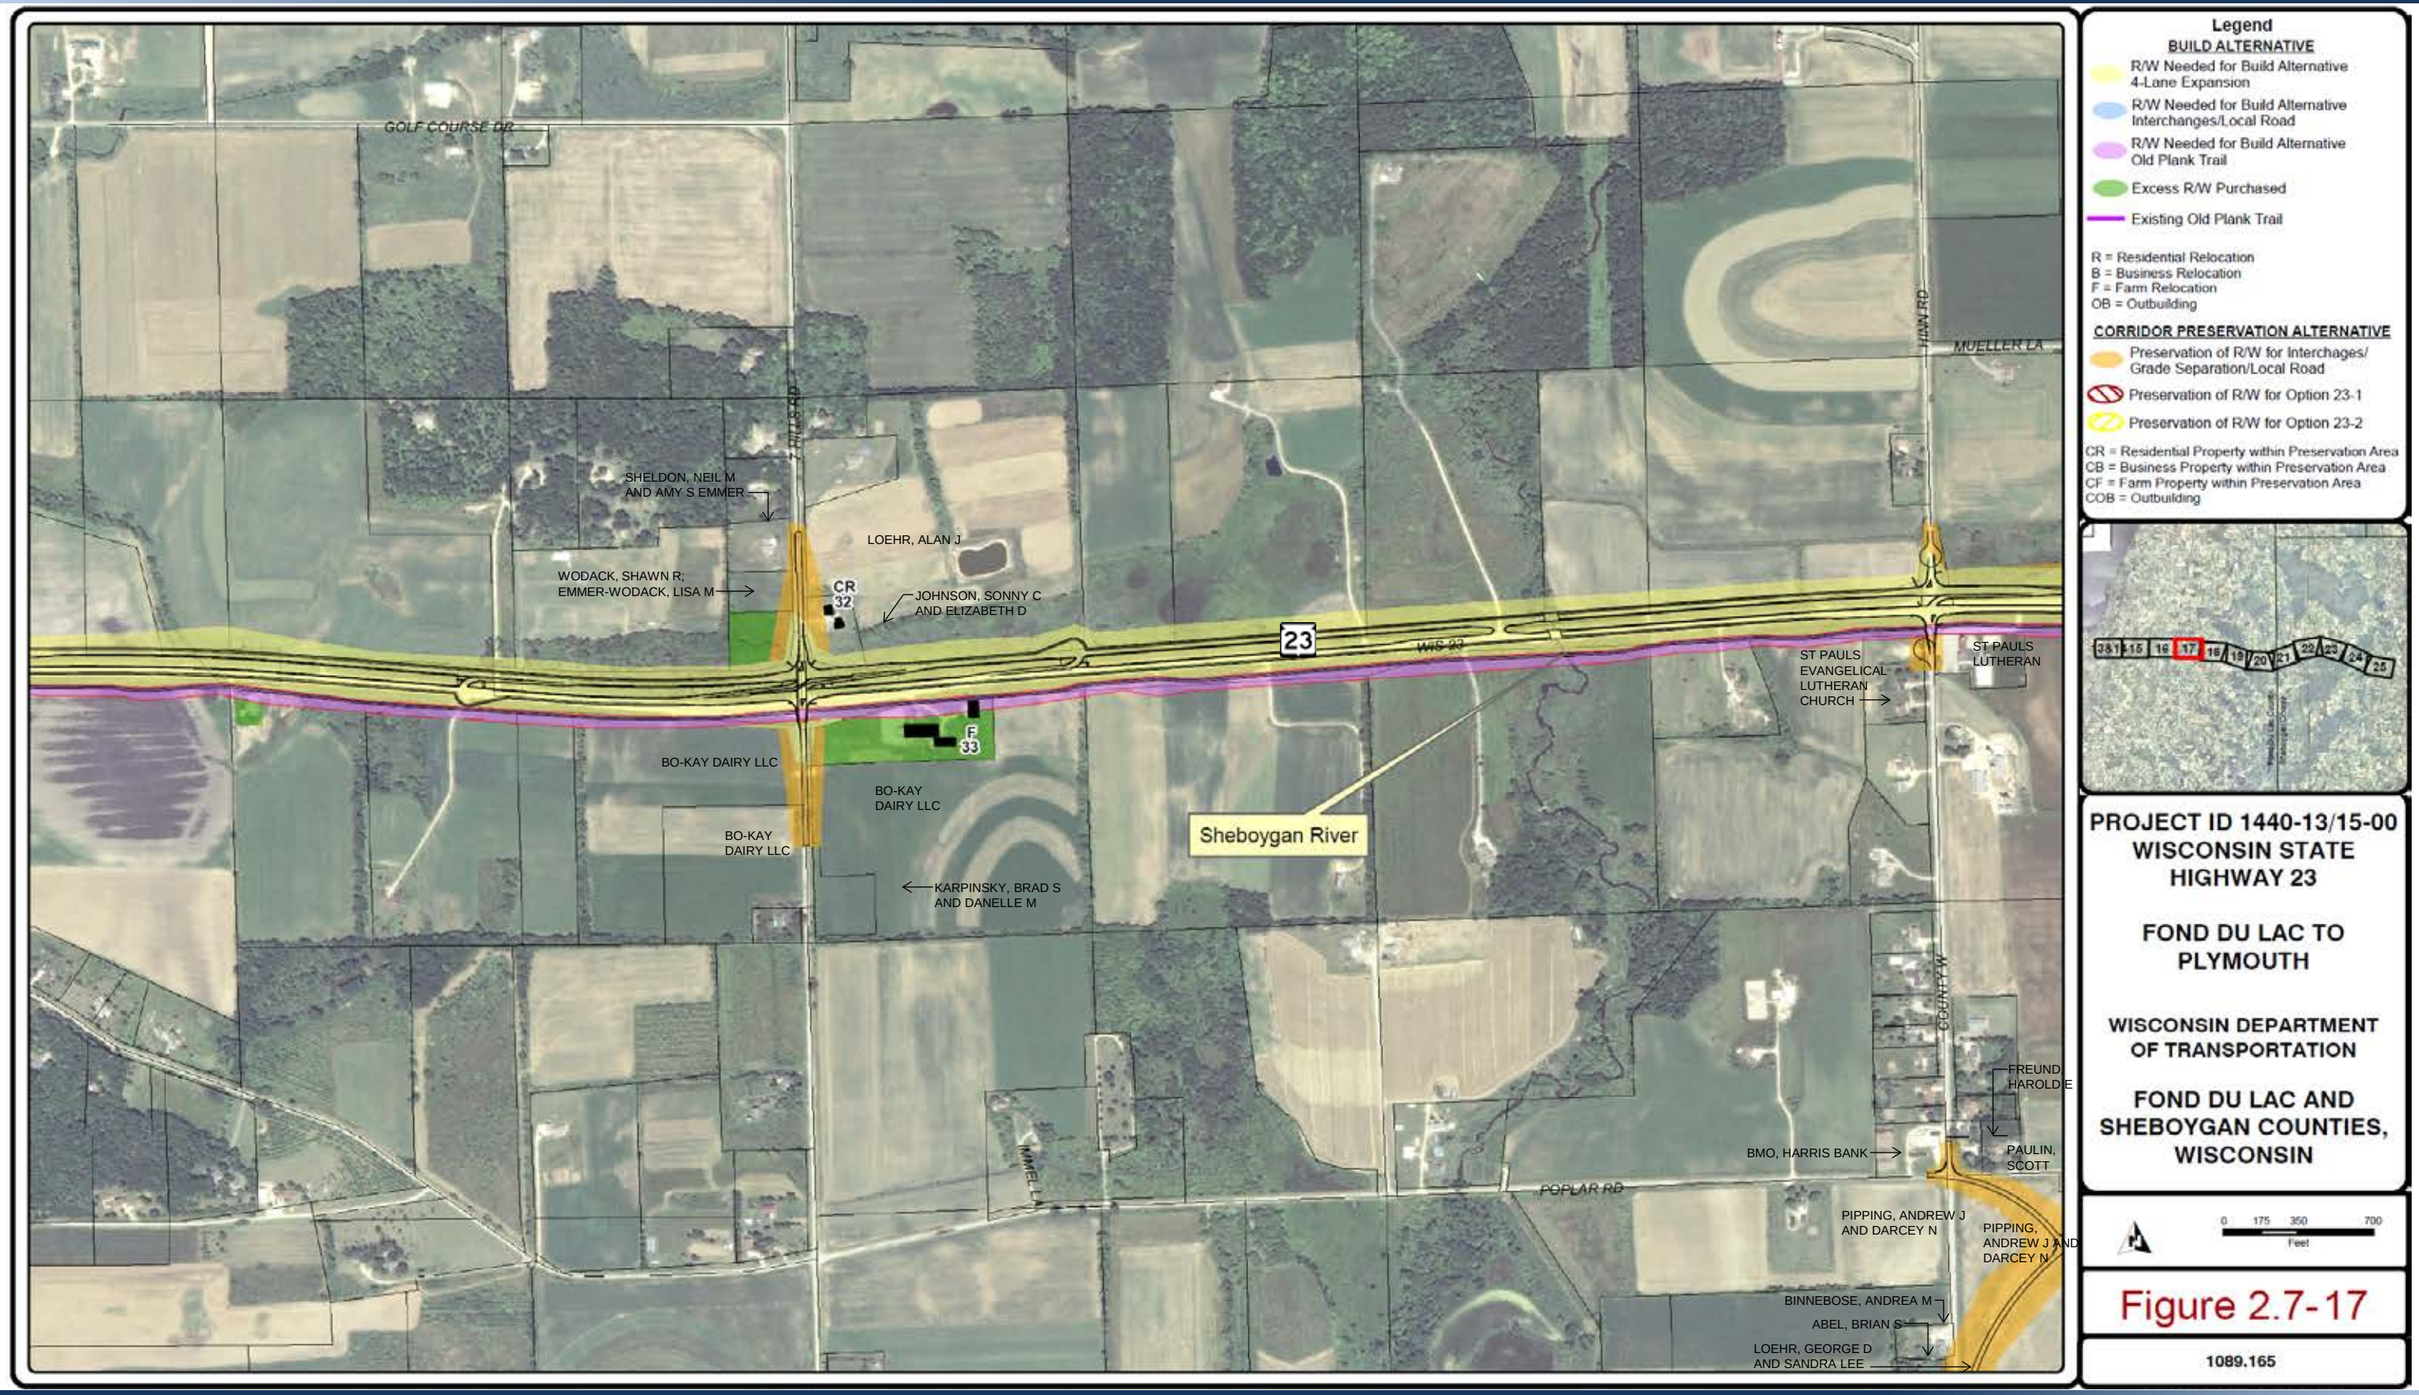

Legend

BUILD ALTERNATIVE

- R/W Needed for Build Alternative 4-Lane Expansion
- R/W Needed for Build Alternative Interchanges/Local Road
- R/W Needed for Build Alternative Old Plank Trail
- Excess R/W Purchased
- Existing Old Plank Trail

R = Residential Relocation
B = Business Relocation
F = Farm Relocation
OB = Outbuilding

CORRIDOR PRESERVATION ALTERNATIVE

- Preservation of R/W for Interchages/ Grade Separation/Local Road
- Preservation of R/W for Option 23-1
- Preservation of R/W for Option 23-2

CR = Residential Property within Preservation Area
CB = Business Property within Preservation Area
CF = Farm Property within Preservation Area
COB = Outbuilding

PROJECT ID 1440-13/15-00
WISCONSIN STATE HIGHWAY 23

FOND DU LAC TO PLYMOUTH

WISCONSIN DEPARTMENT OF TRANSPORTATION

FOND DU LAC AND SHEBOYGAN COUNTIES, WISCONSIN

0 175 350 700
Feet

Figure 2.7-17

1089.165

WIS 23 Project

Project ID 1440-13/15-00

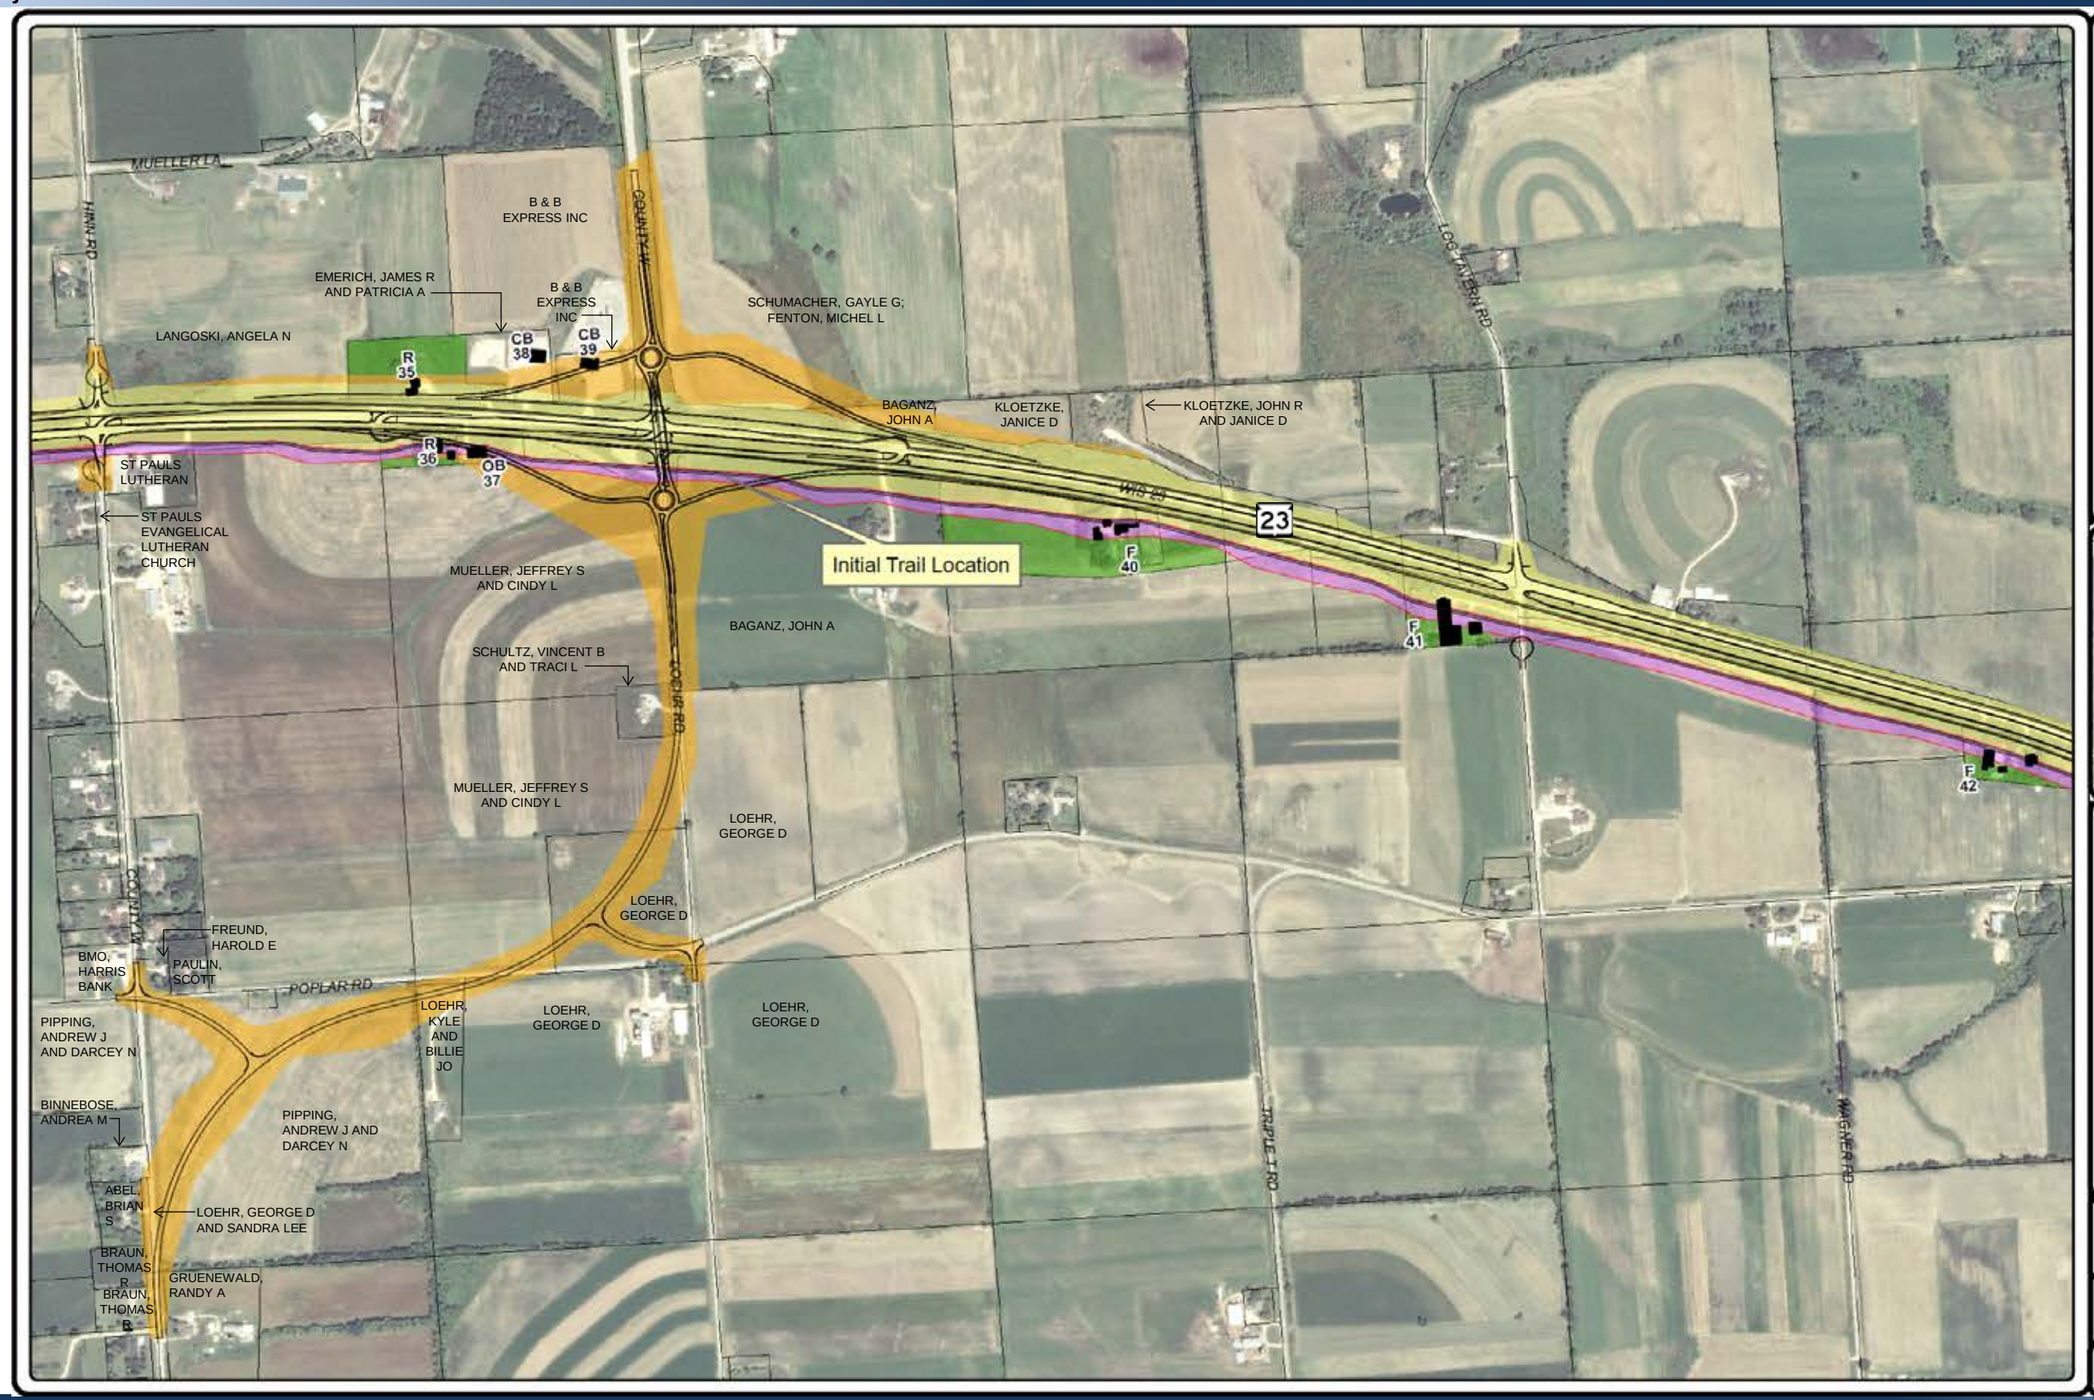

Legend

BUILD ALTERNATIVE

- R/W Needed for Build Alternative 4-Lane Expansion
- R/W Needed for Build Alternative Interchanges/Local Road
- R/W Needed for Build Alternative Old Plank Trail
- Excess R/W Purchased
- Existing Old Plank Trail

R = Residential Relocation
B = Business Relocation
F = Farm Relocation
OB = Outbuilding

CORRIDOR PRESERVATION ALTERNATIVE

- Preservation of R/W for Interchages/ Grade Separation/Local Road
- Preservation of R/W for Option 23-1
- Preservation of R/W for Option 23-2

CR = Residential Property within Preservation Area
CB = Business Property within Preservation Area
CF = Farm Property within Preservation Area
COB = Outbuilding

PROJECT ID 1440-13/15-00
WISCONSIN STATE HIGHWAY 23

FOND DU LAC TO PLYMOUTH

WISCONSIN DEPARTMENT OF TRANSPORTATION

FOND DU LAC AND SHEBOYGAN COUNTIES, WISCONSIN

0 175 350 700
Feet

Figure 2.7-18

1089.165

WIS 23 Project

Project ID 1440-13/15-00

WIS 23 Project

Project ID 1440-13/15-00

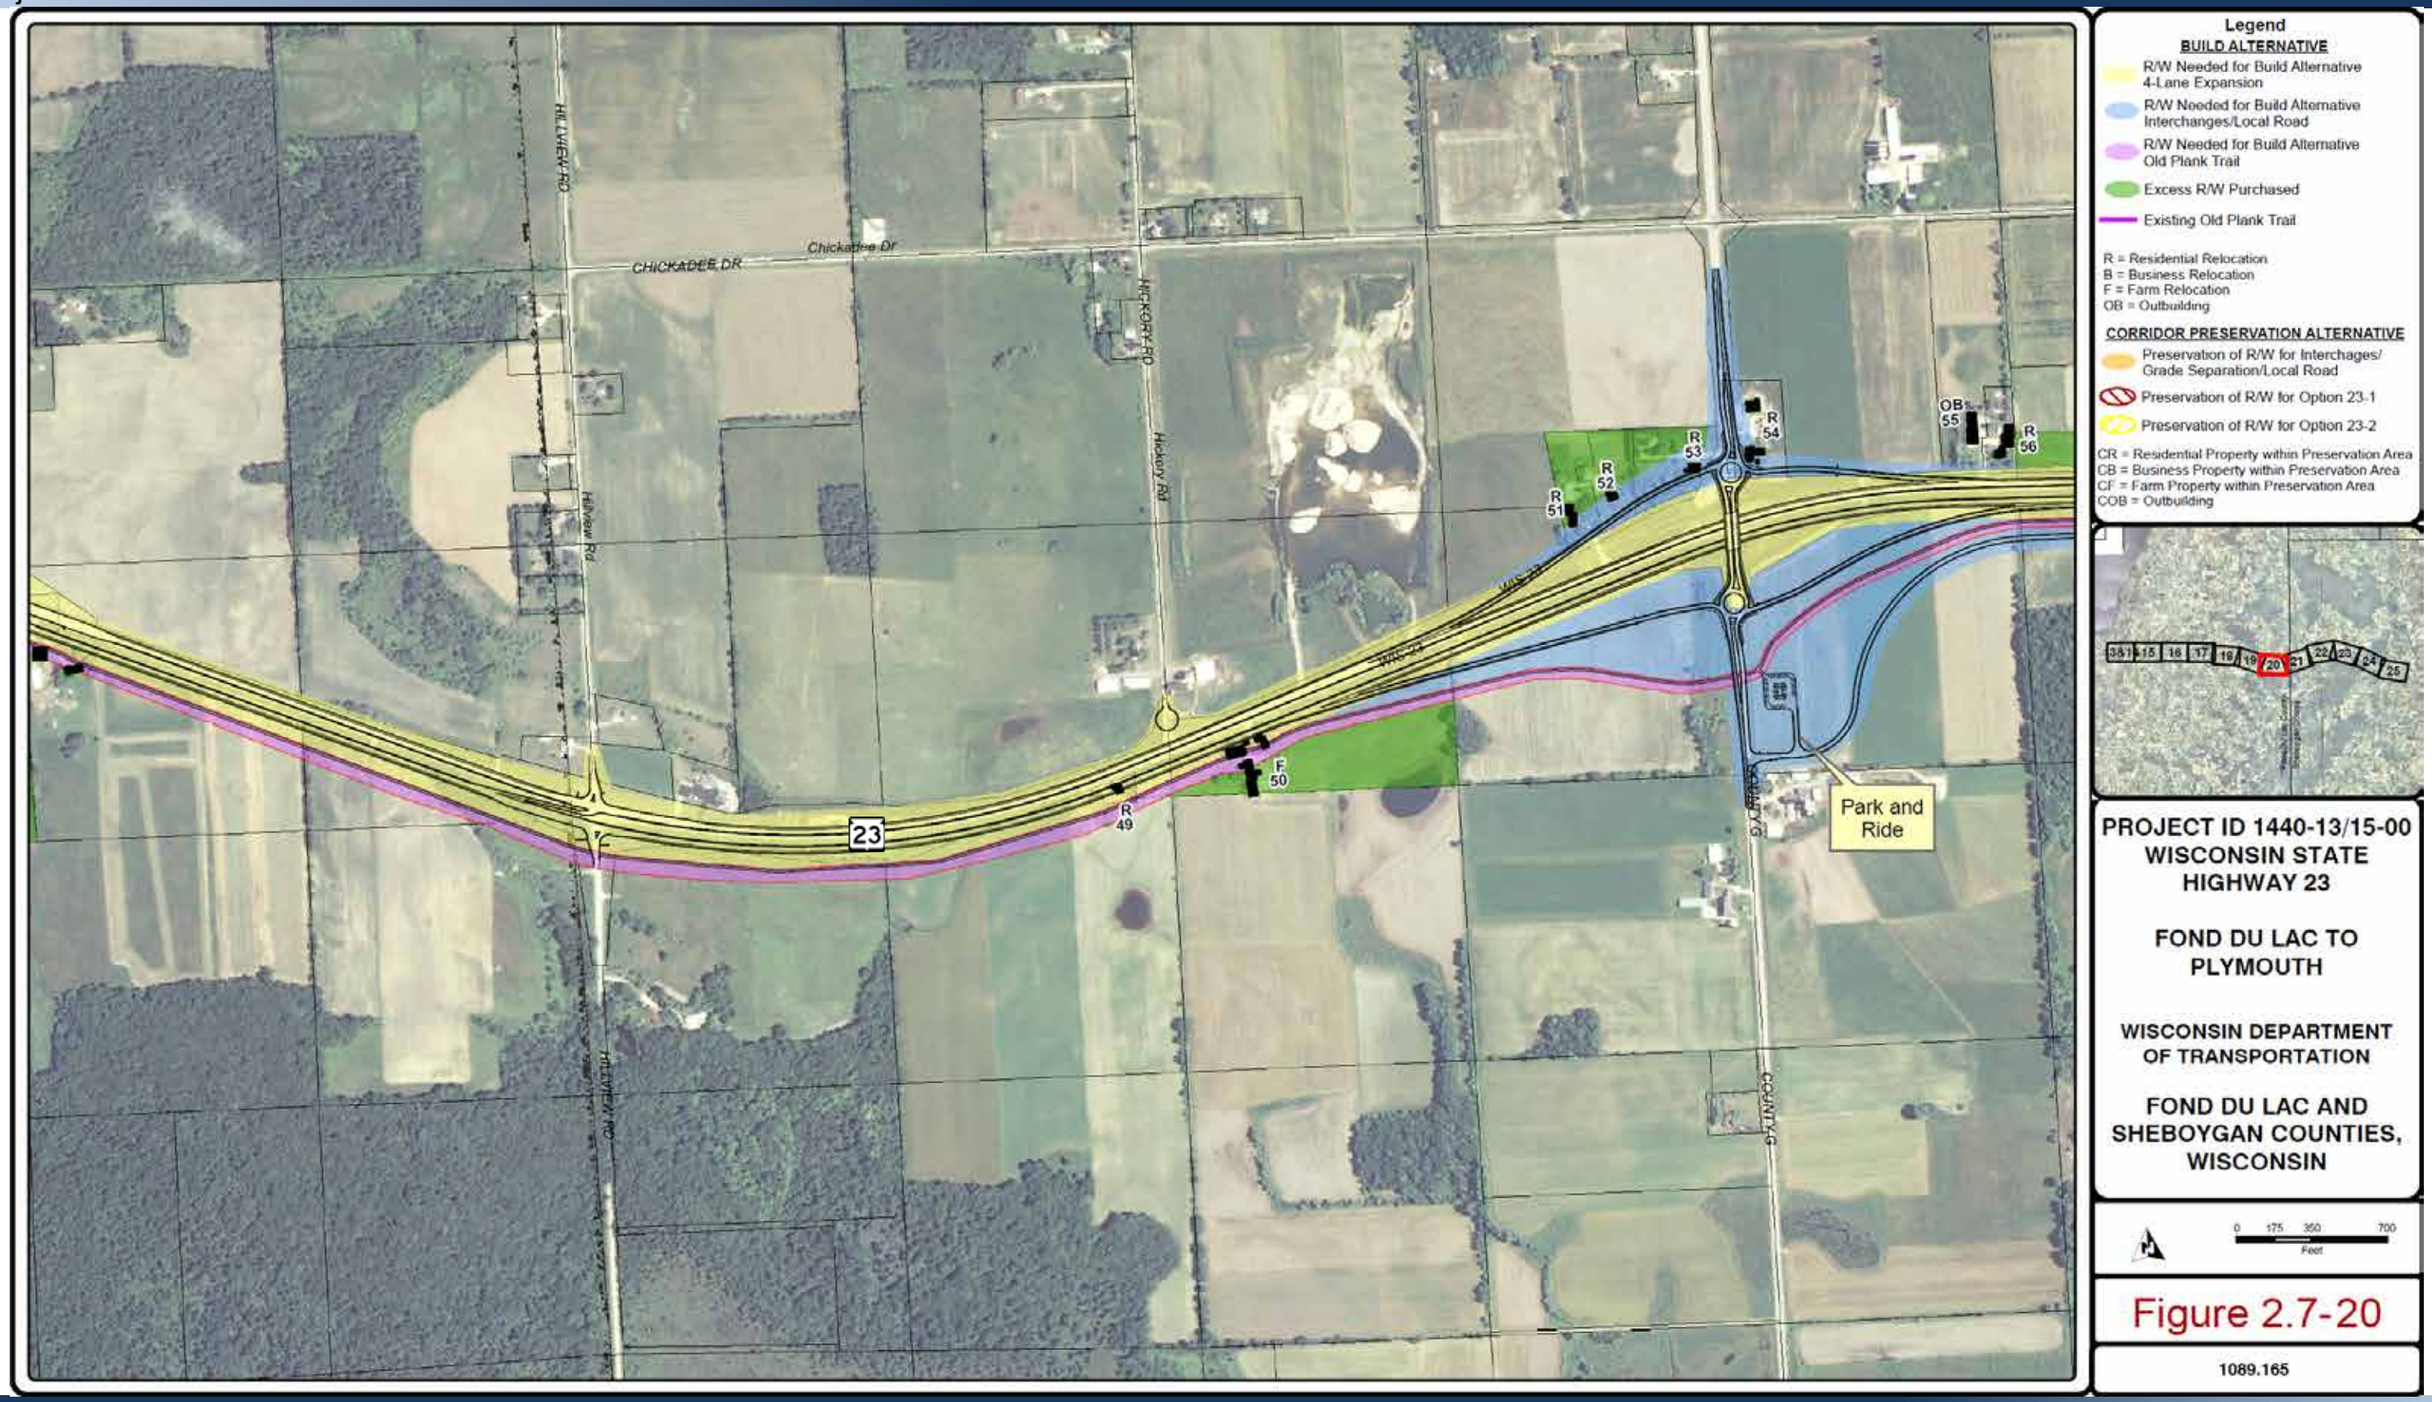

WIS 23 Project

Project ID 1440-13/15-00

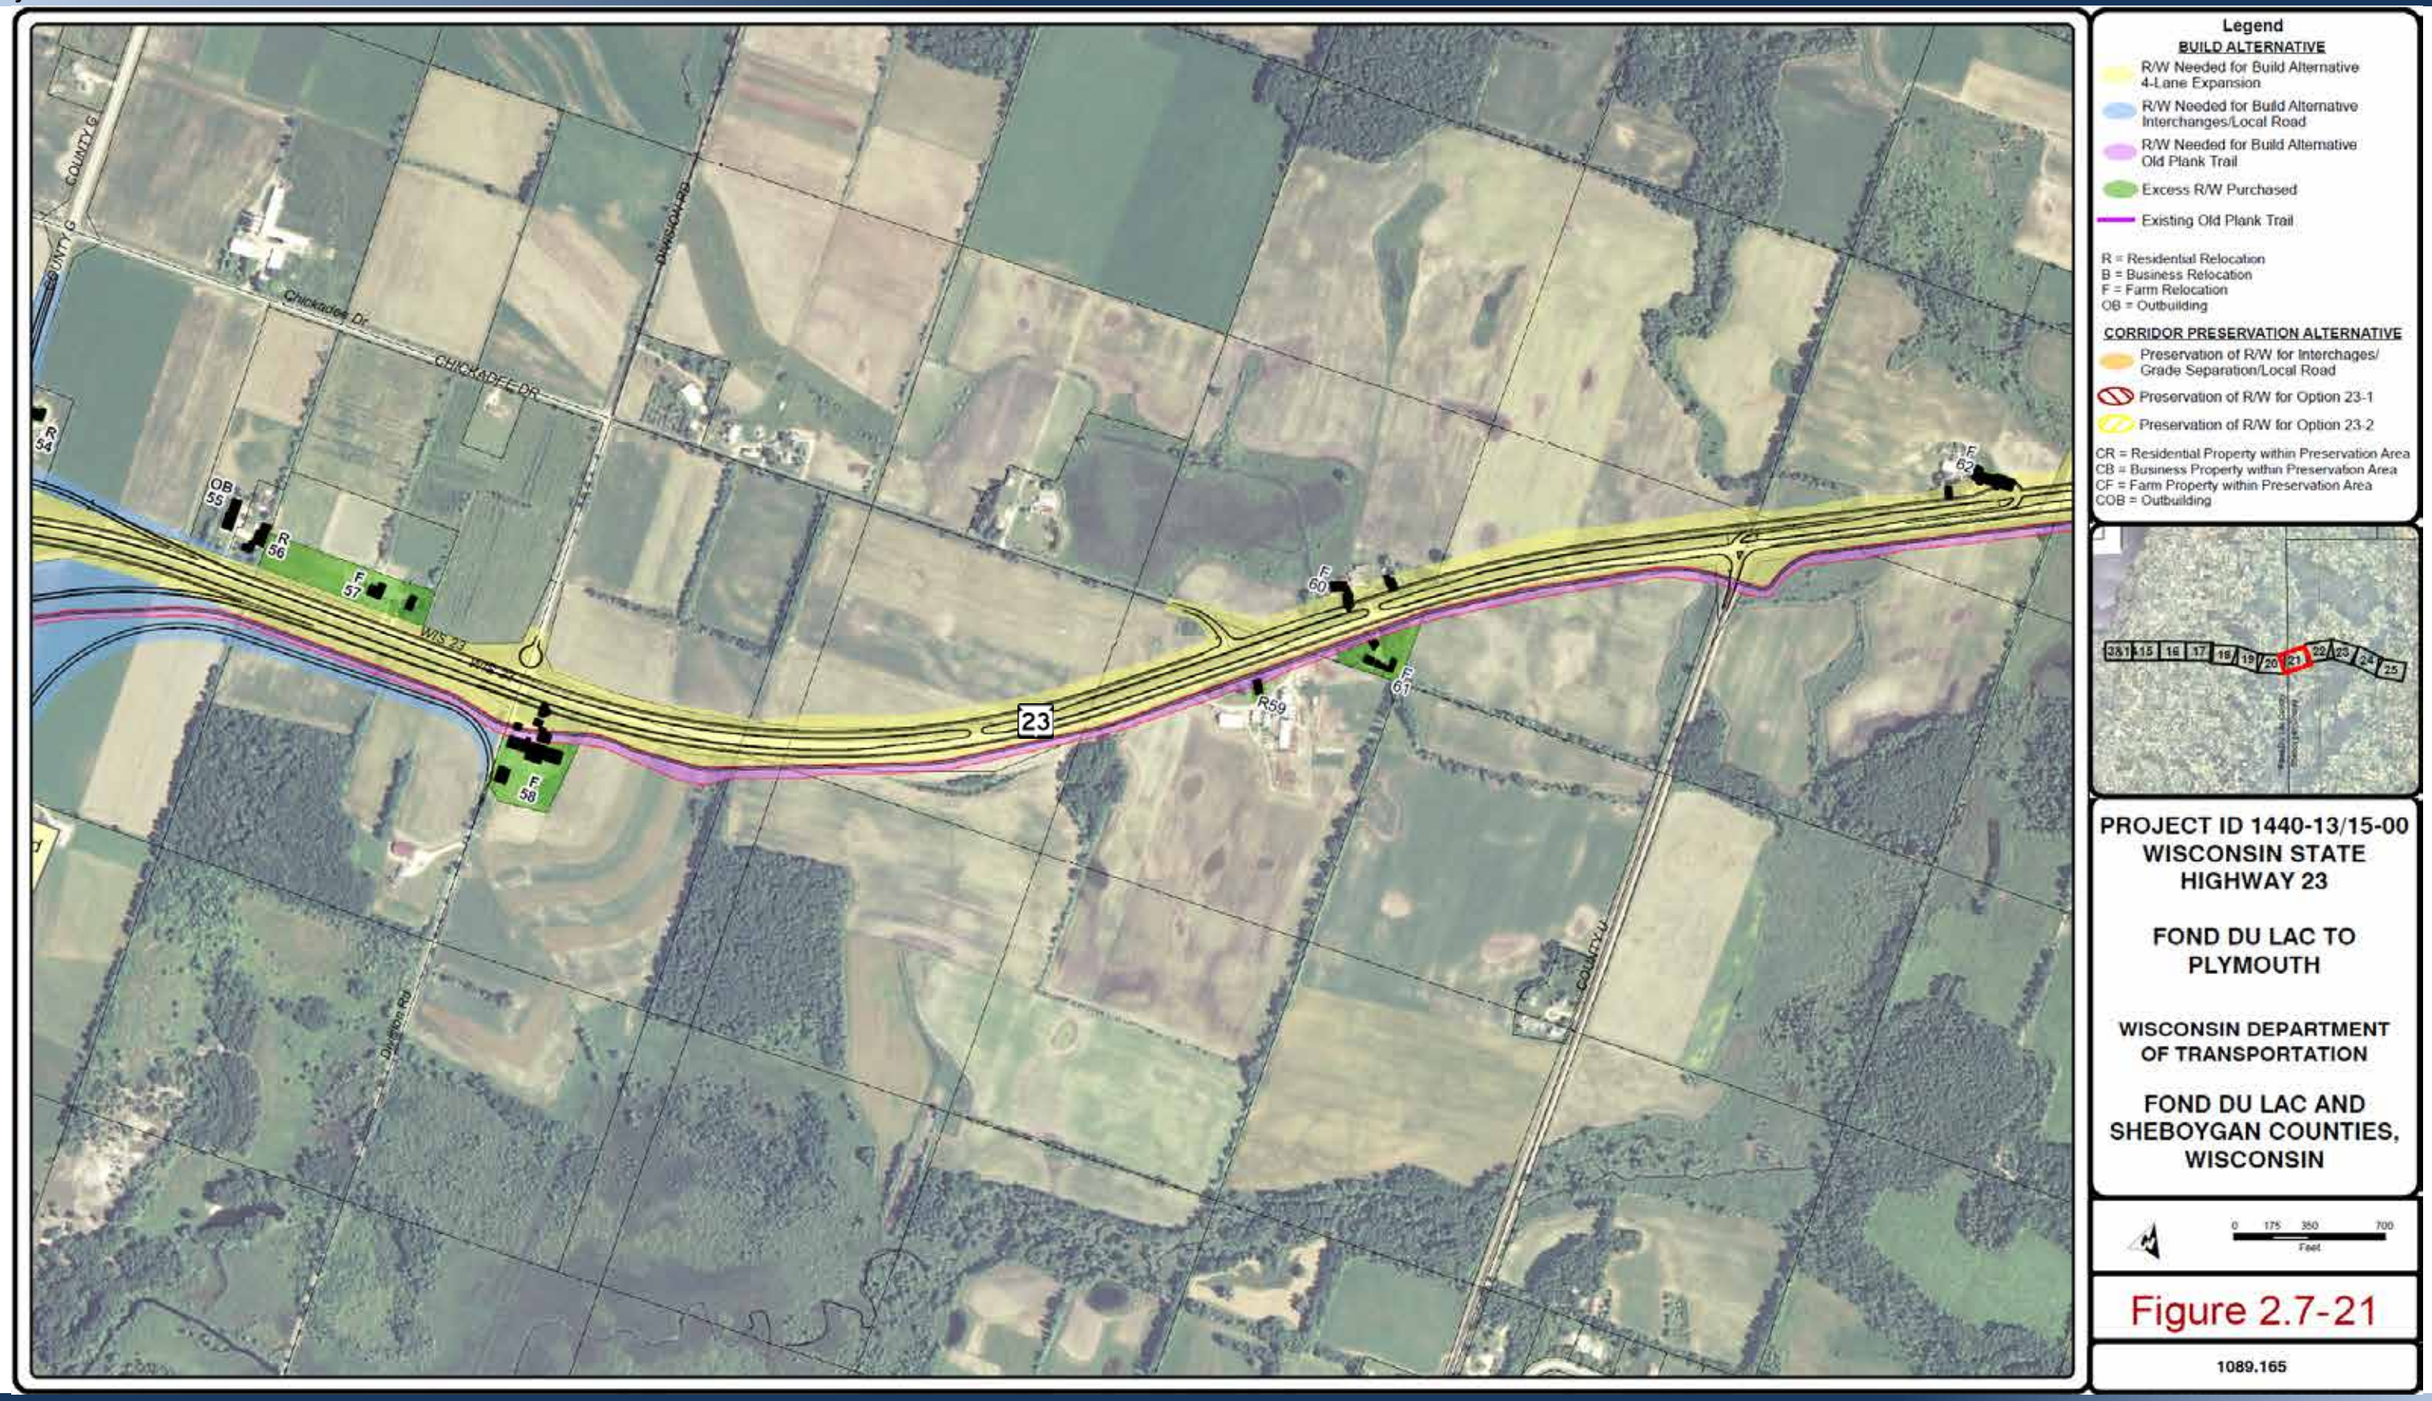

WIS 23 Project

Project ID 1440-13/15-00

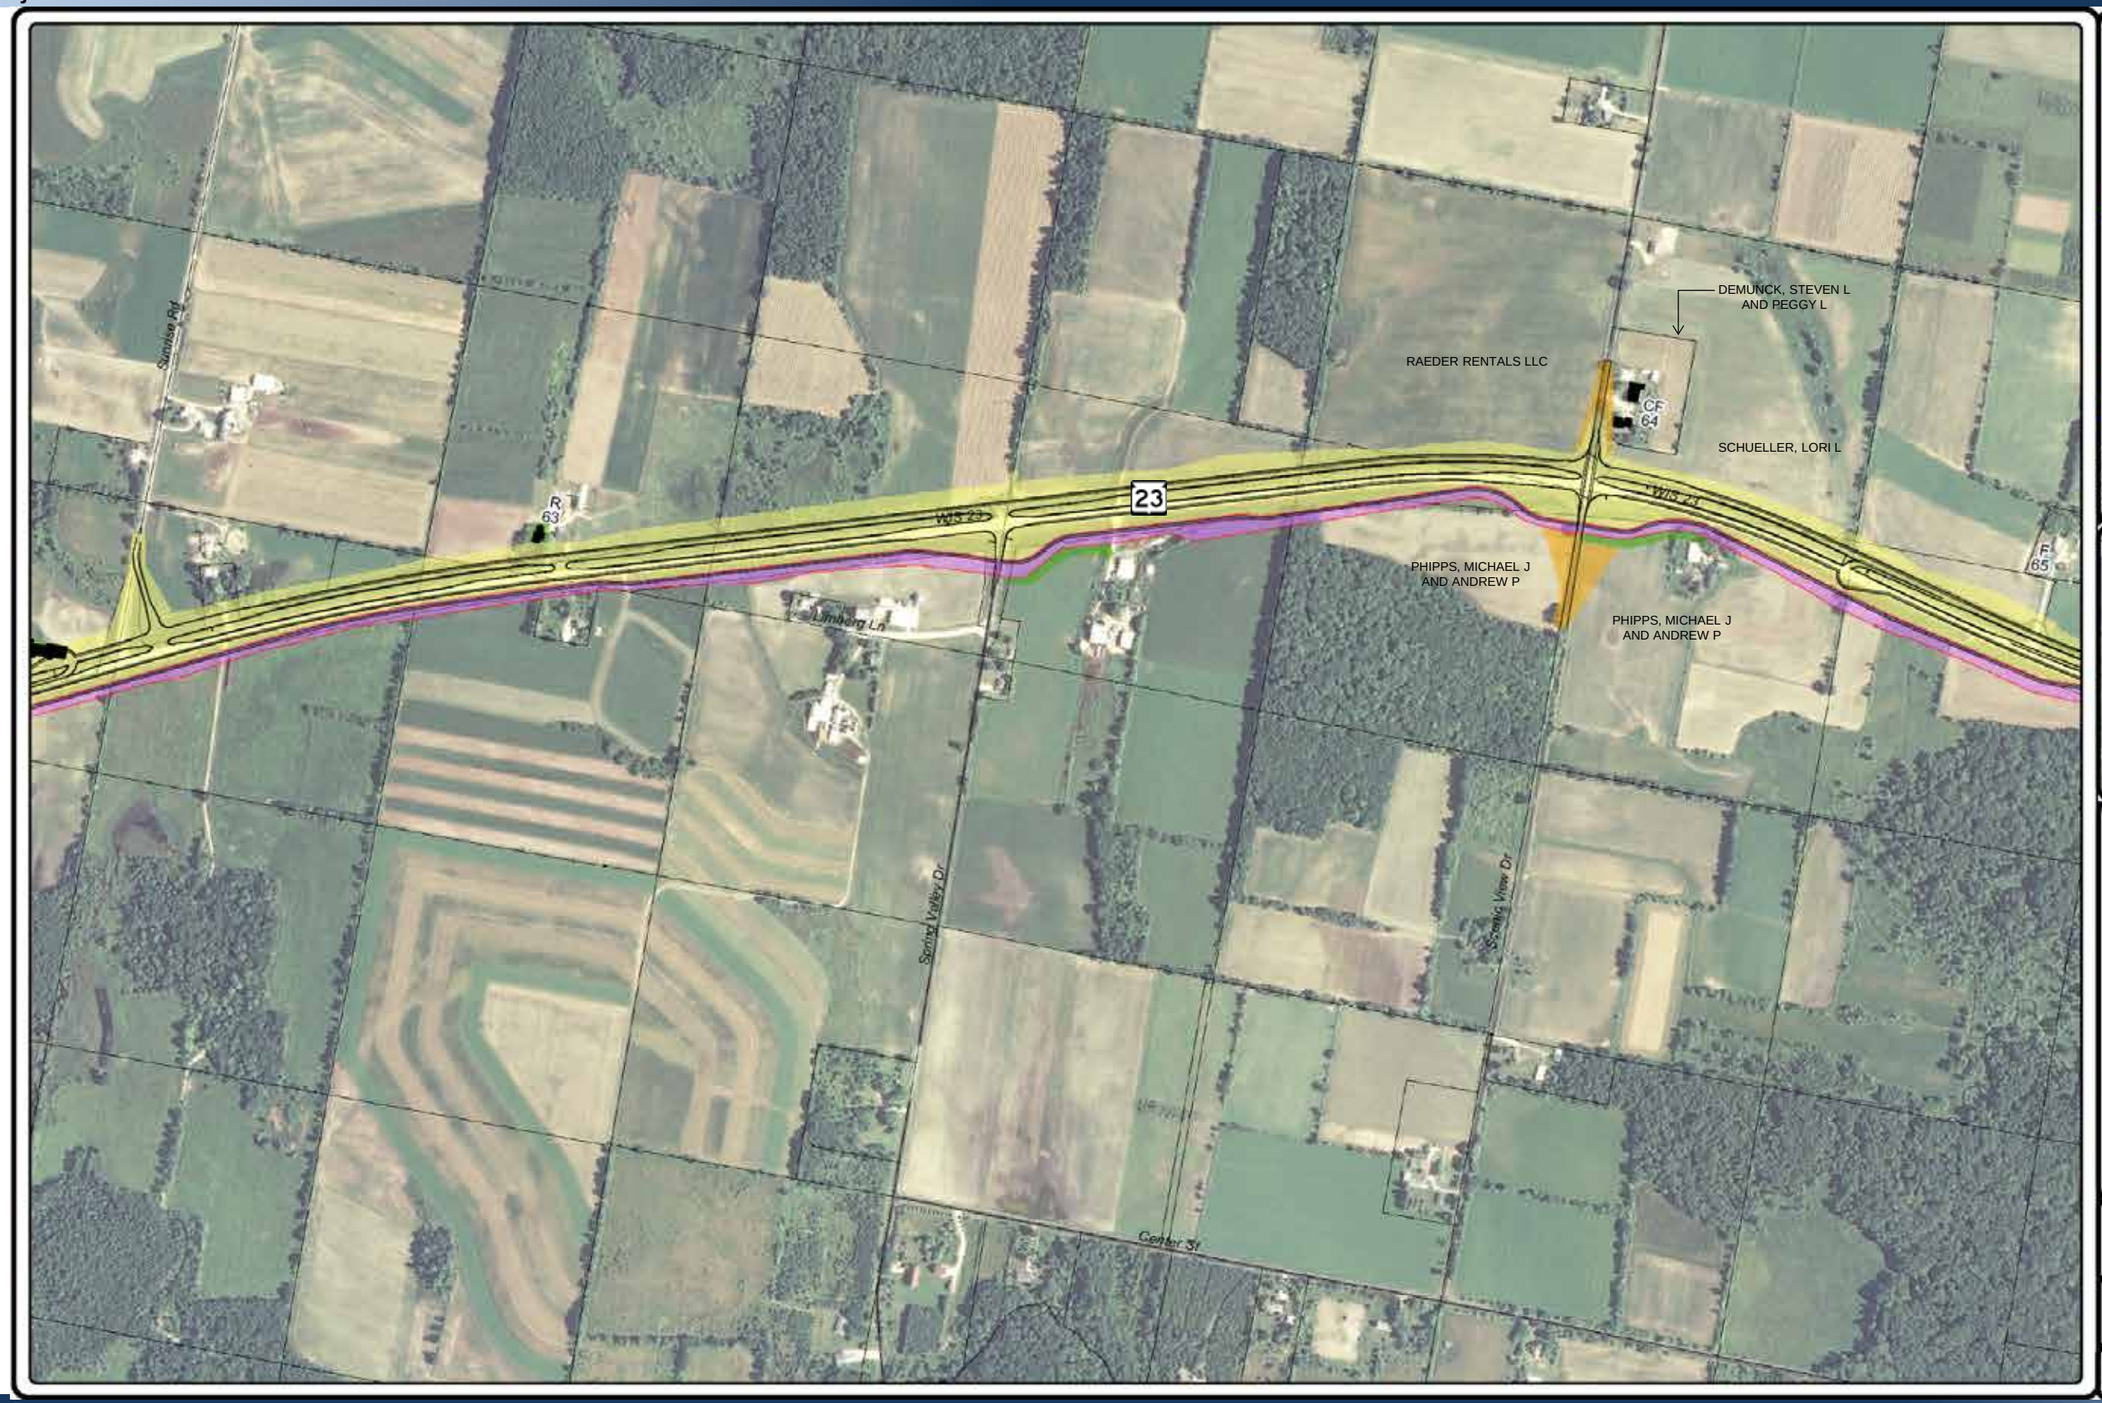

Legend

BUILD ALTERNATIVE

- R/W Needed for Build Alternative 4-Lane Expansion
- R/W Needed for Build Alternative Interchanges/Local Road
- R/W Needed for Build Alternative Old Plank Trail
- Excess R/W Purchased
- Existing Old Plank Trail

R = Residential Relocation
B = Business Relocation
F = Farm Relocation
OB = Outbuilding

CORRIDOR PRESERVATION ALTERNATIVE

- Preservation of R/W for Interchages/ Grade Separation/Local Road
- Preservation of R/W for Option 23-1
- Preservation of R/W for Option 23-2

CR = Residential Property within Preservation Area
CB = Business Property within Preservation Area
CF = Farm Property within Preservation Area
COB = Outbuilding

PROJECT ID 1440-13/15-00
WISCONSIN STATE HIGHWAY 23

FOND DU LAC TO PLYMOUTH

WISCONSIN DEPARTMENT OF TRANSPORTATION

FOND DU LAC AND SHEBOYGAN COUNTIES, WISCONSIN

0 175 350 700
Feet

Figure 2.7-22

1089.165

WIS 23 Project

Project ID 1440-13/15-00

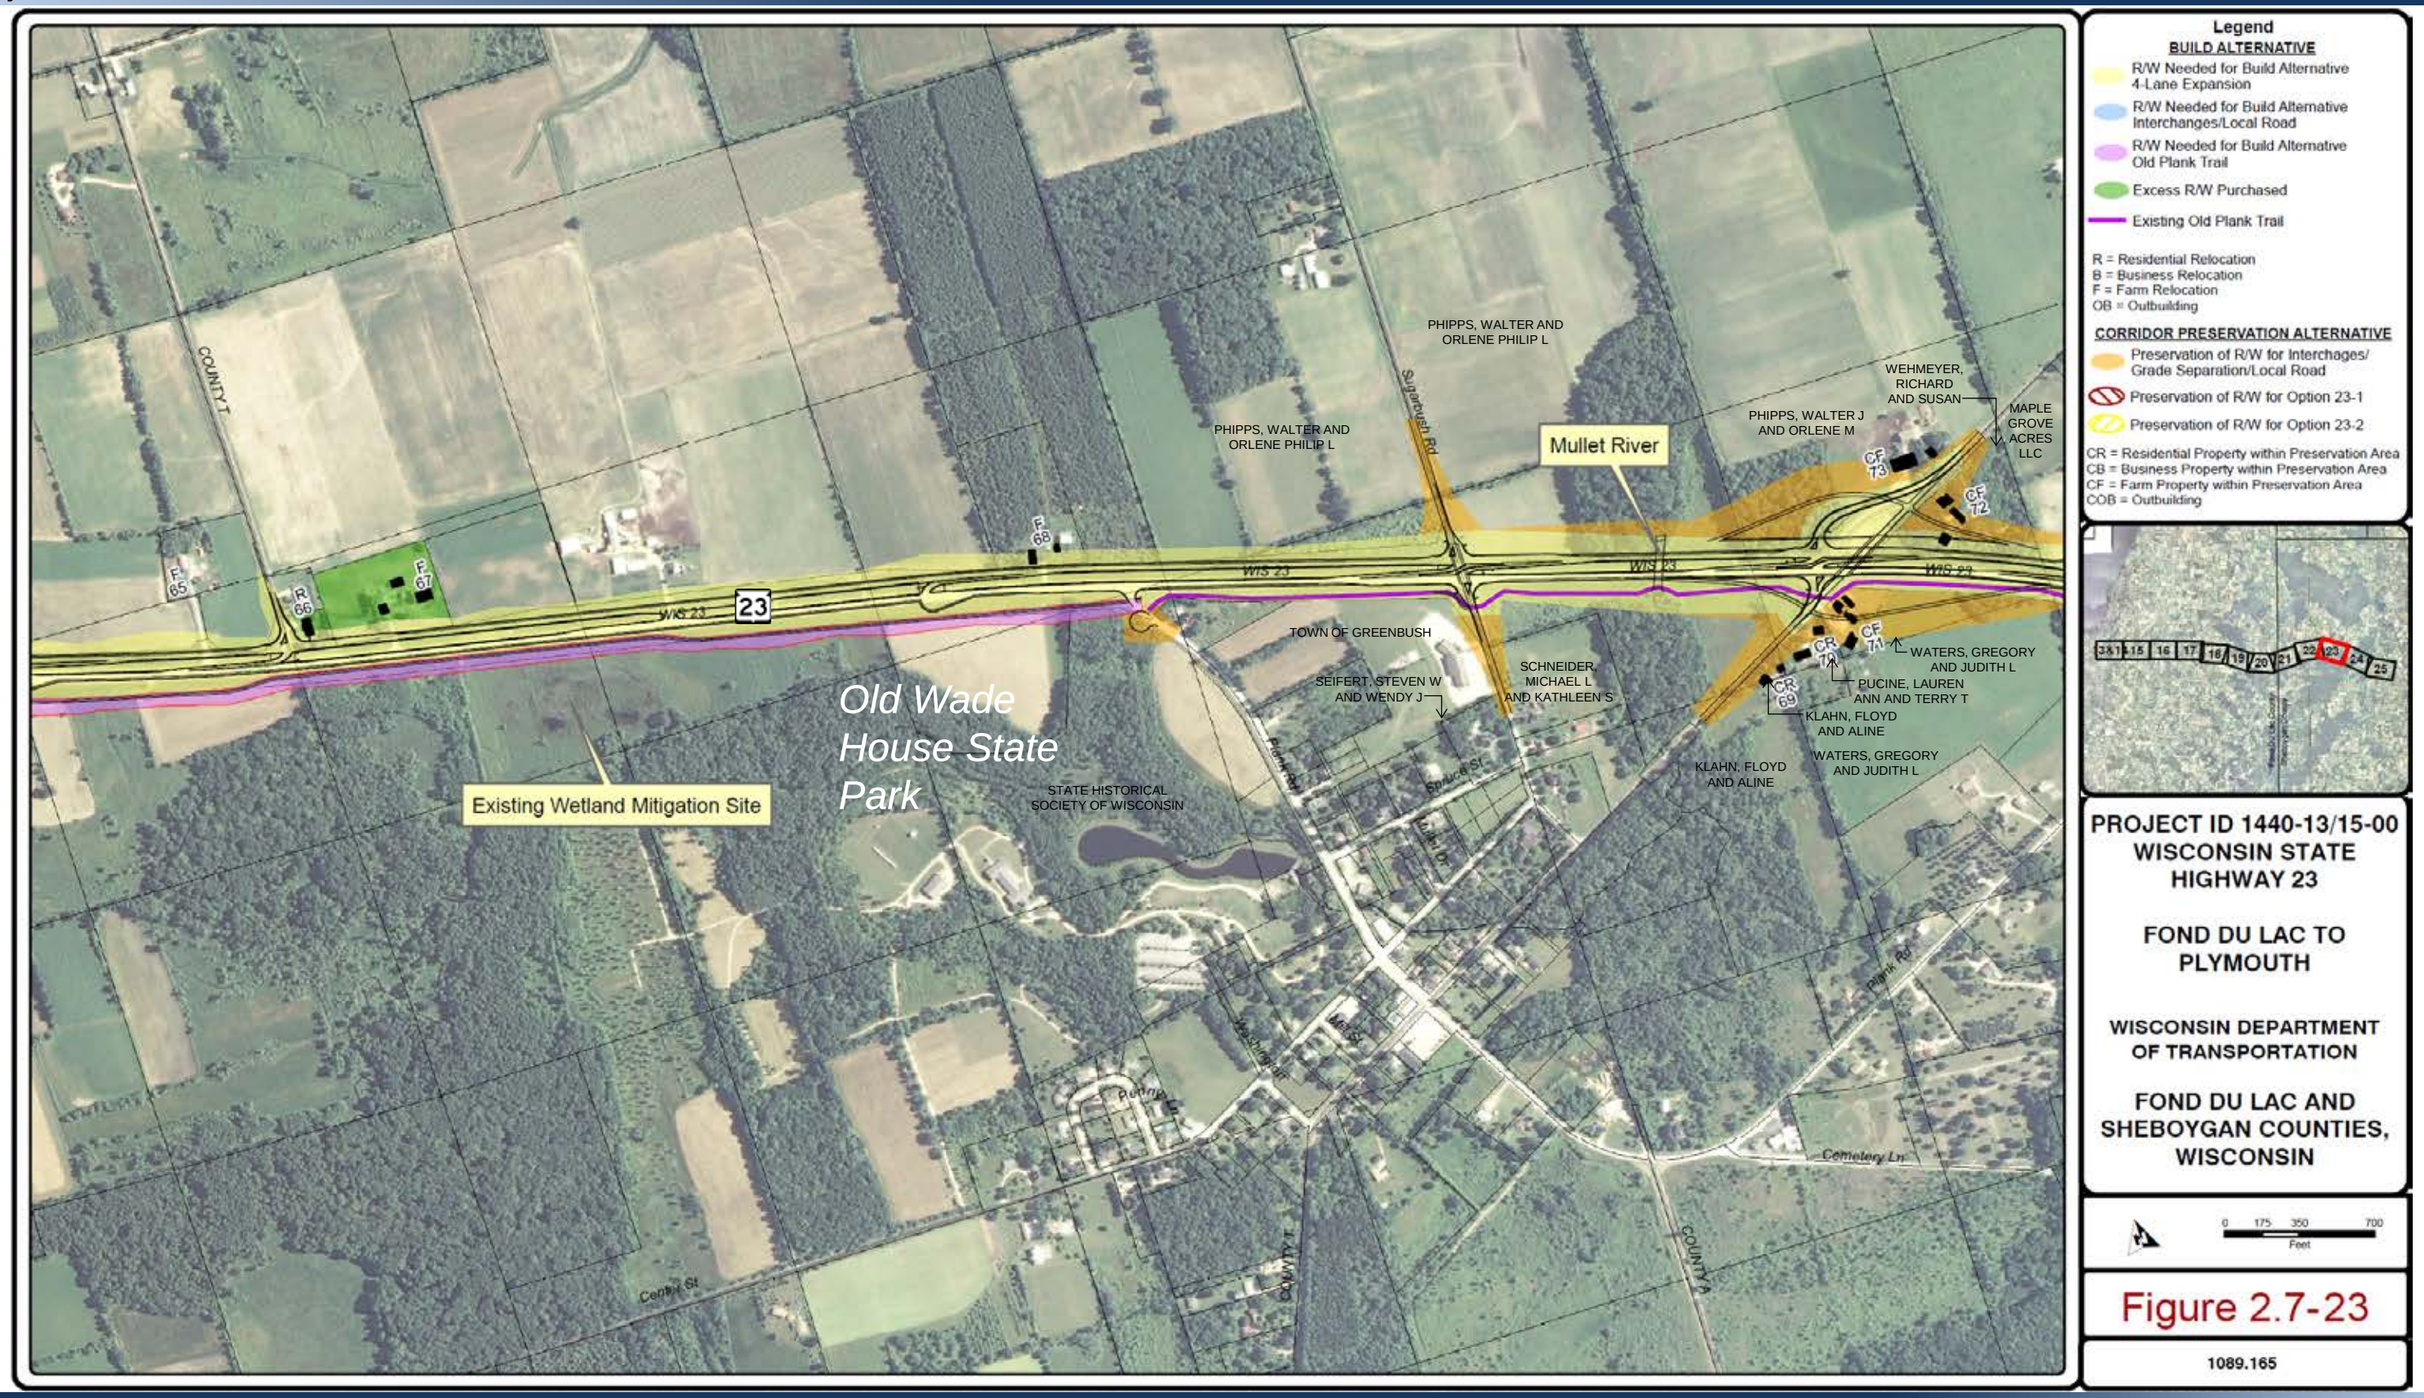

WIS 23 Project

Project ID 1440-13/15-00

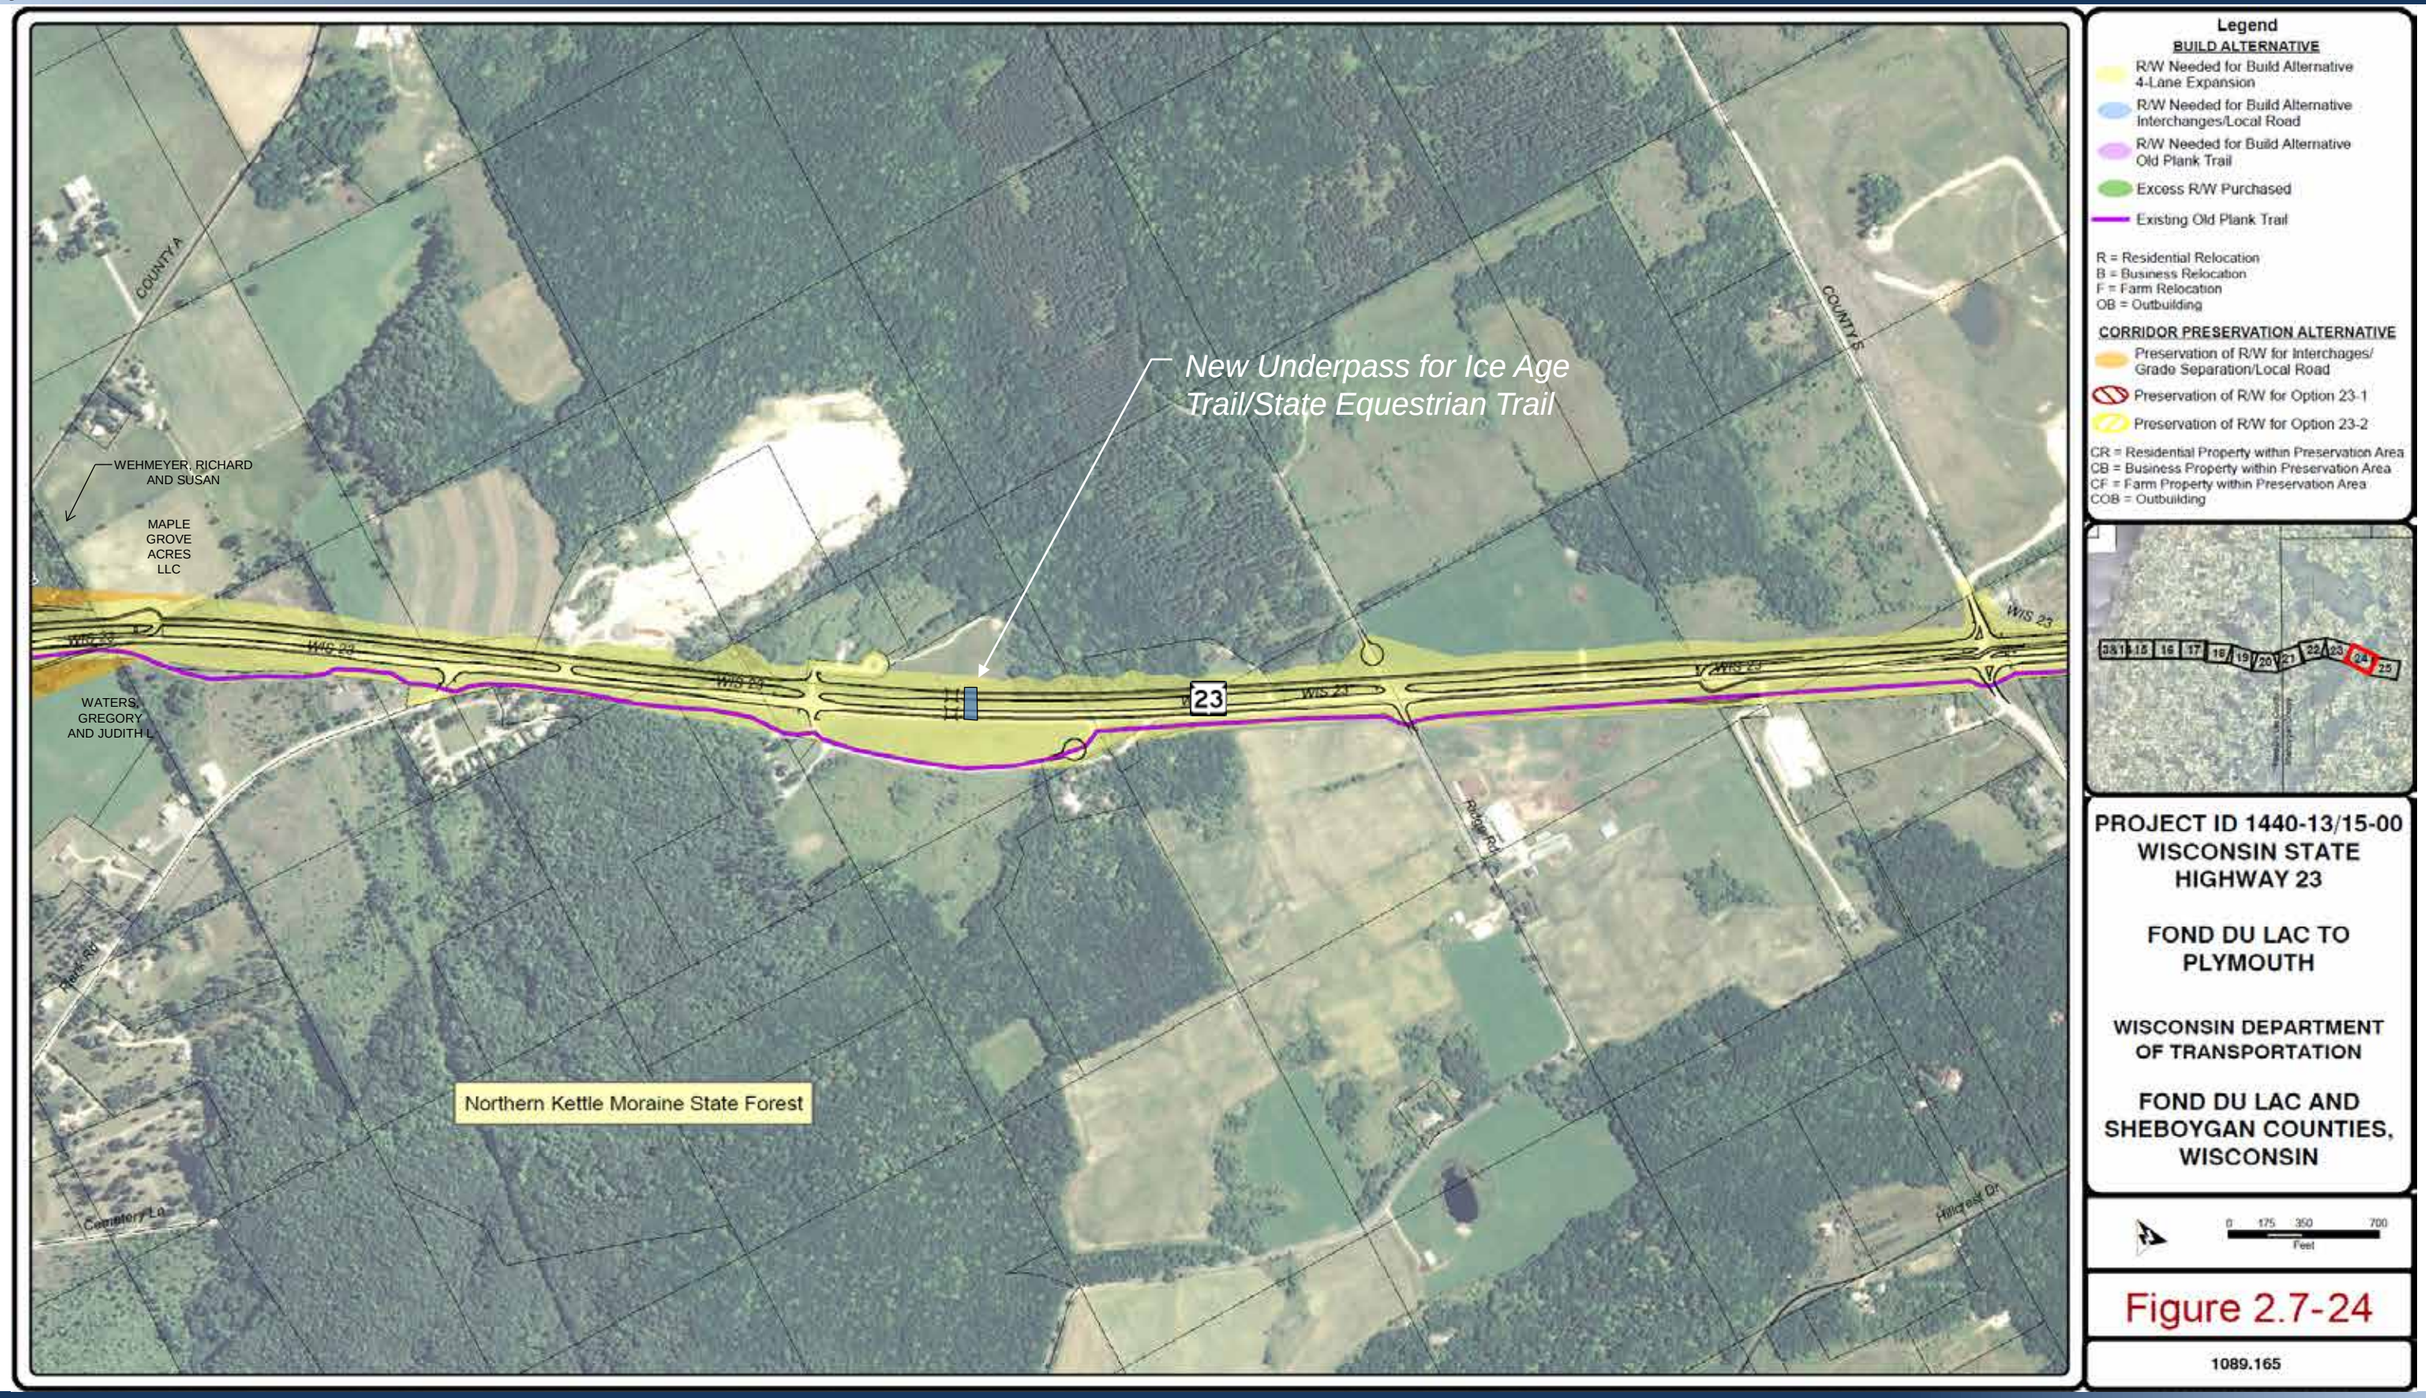

Legend

BUILD ALTERNATIVE

- R/W Needed for Build Alternative 4-Lane Expansion
- R/W Needed for Build Alternative Interchanges/Local Road
- R/W Needed for Build Alternative Old Plank Trail
- Excess R/W Purchased
- Existng Old Plank Trail

R = Residential Relocation
B = Business Relocation
F = Farm Relocation
OB = Outbuilding

CORRIDOR PRESERVATION ALTERNATIVE

- Preservation of R/W for Interchages/ Grade Separation/Local Road
- Preservation of R/W for Option 23-1
- Preservation of R/W for Option 23-2

CR = Residential Property within Preservation Area
CB = Business Property within Preservation Area
CF = Farm Property within Preservation Area
COB = Outbuilding

PROJECT ID 1440-13/15-00
WISCONSIN STATE HIGHWAY 23

FOND DU LAC TO PLYMOUTH

WISCONSIN DEPARTMENT OF TRANSPORTATION

FOND DU LAC AND SHEBOYGAN COUNTIES, WISCONSIN

0 175 350 700
Feet

Figure 2.7-24

1089.165

WIS 23 Project

Project ID 1440-13/15-00

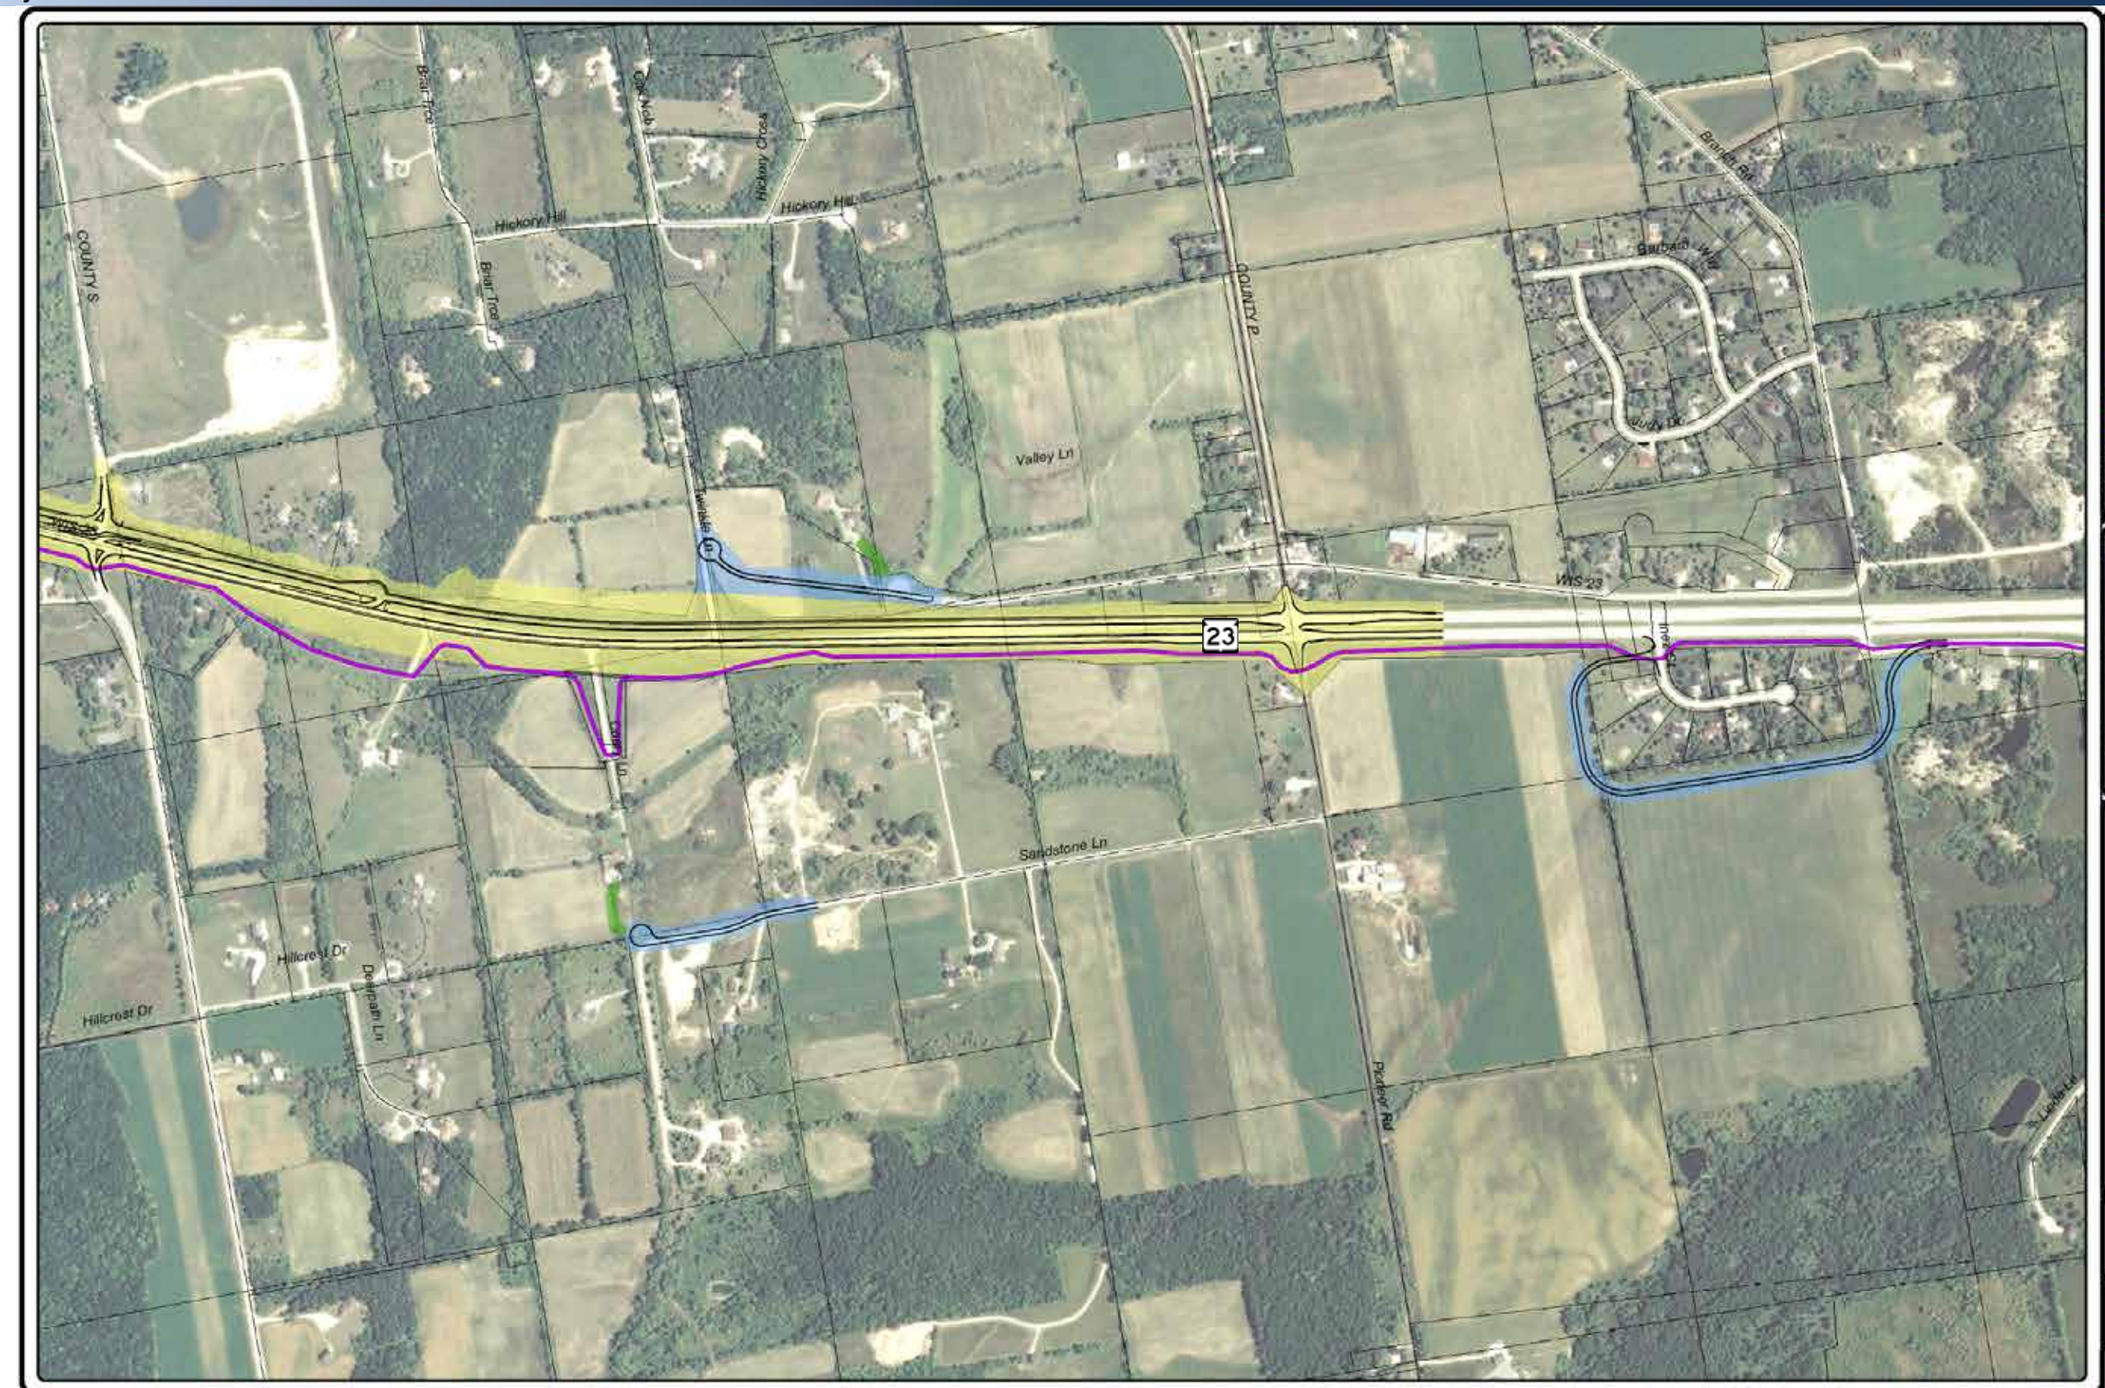

Legend

BUILD ALTERNATIVE

- R/W Needed for Build Alternative 4-Lane Expansion
- R/W Needed for Build Alternative Interchanges/Local Road
- R/W Needed for Build Alternative Old Plank Trail
- Excess R/W Purchased
- Existing Old Plank Trail

R = Residential Relocation
B = Business Relocation
F = Farm Relocation
OB = Outbuilding

CORRIDOR PRESERVATION ALTERNATIVE

- Preservation of R/W for Interchages/ Grade Separation/Local Road
- Preservation of R/W for Option 23-1
- Preservation of R/W for Option 23-2

CR = Residential Property within Preservation Area
CB = Business Property within Preservation Area
CF = Farm Property within Preservation Area
COB = Outbuilding

PROJECT ID 1440-13/15-00
WISCONSIN STATE HIGHWAY 23

FOND DU LAC TO PLYMOUTH

WISCONSIN DEPARTMENT OF TRANSPORTATION

FOND DU LAC AND SHEBOYGAN COUNTIES, WISCONSIN

0 175 350 700
Feet

Figure 2.7-25

1089.165