PROJECT ID 1440-15-71
FOND DU LAC - PLYMOUTH
US 151 - 7 HILLS ROAD
WIS 23
FOND DU LAC COUNTY

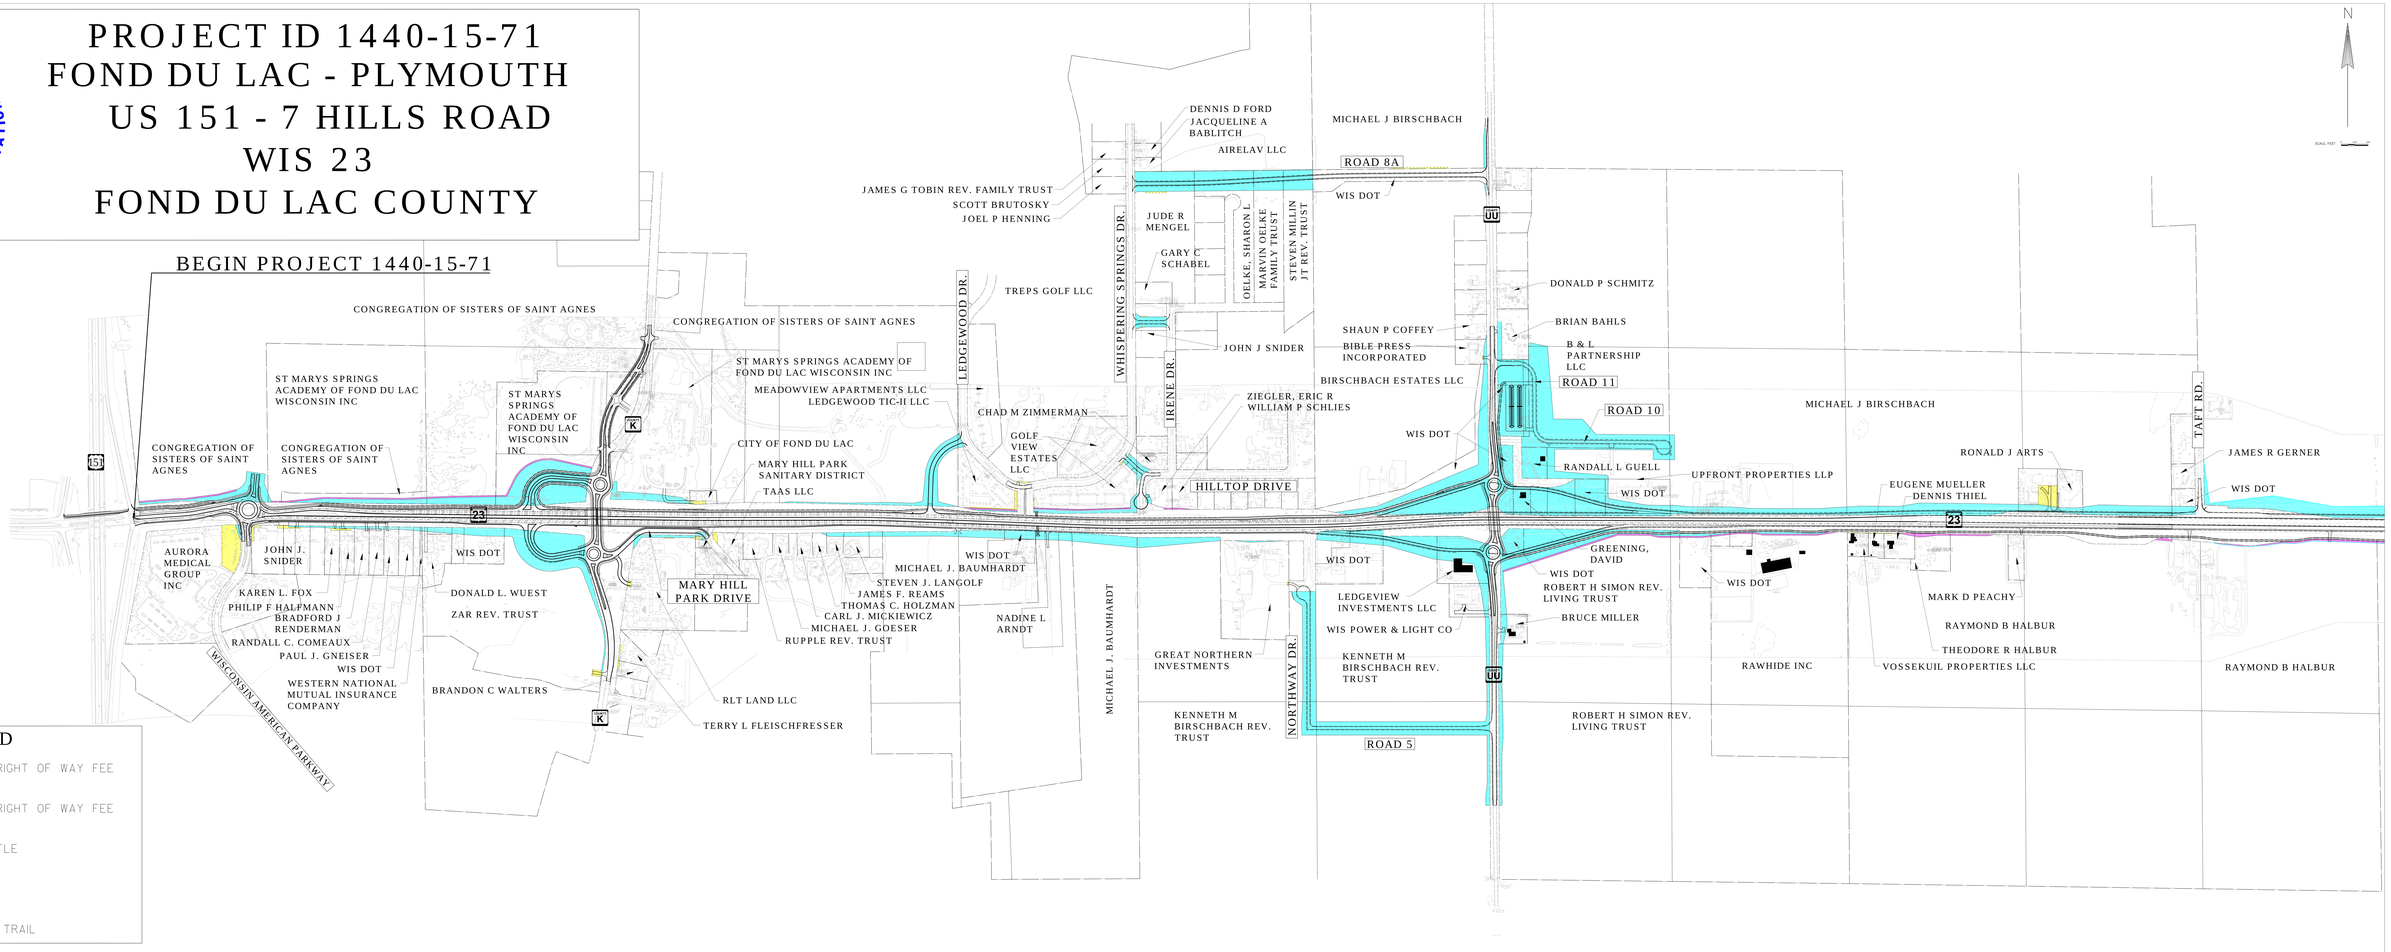

LEGEND

- PROPOSED RIGHT OF WAY FEE
- PROPOSED RIGHT OF WAY FEE FOR TRAIL
- PROPOSED TLE
- RELOCATION
- OLD PLANK TRAIL