RECONSTRUCTION PROJECT: 2265-16-70
STH 241
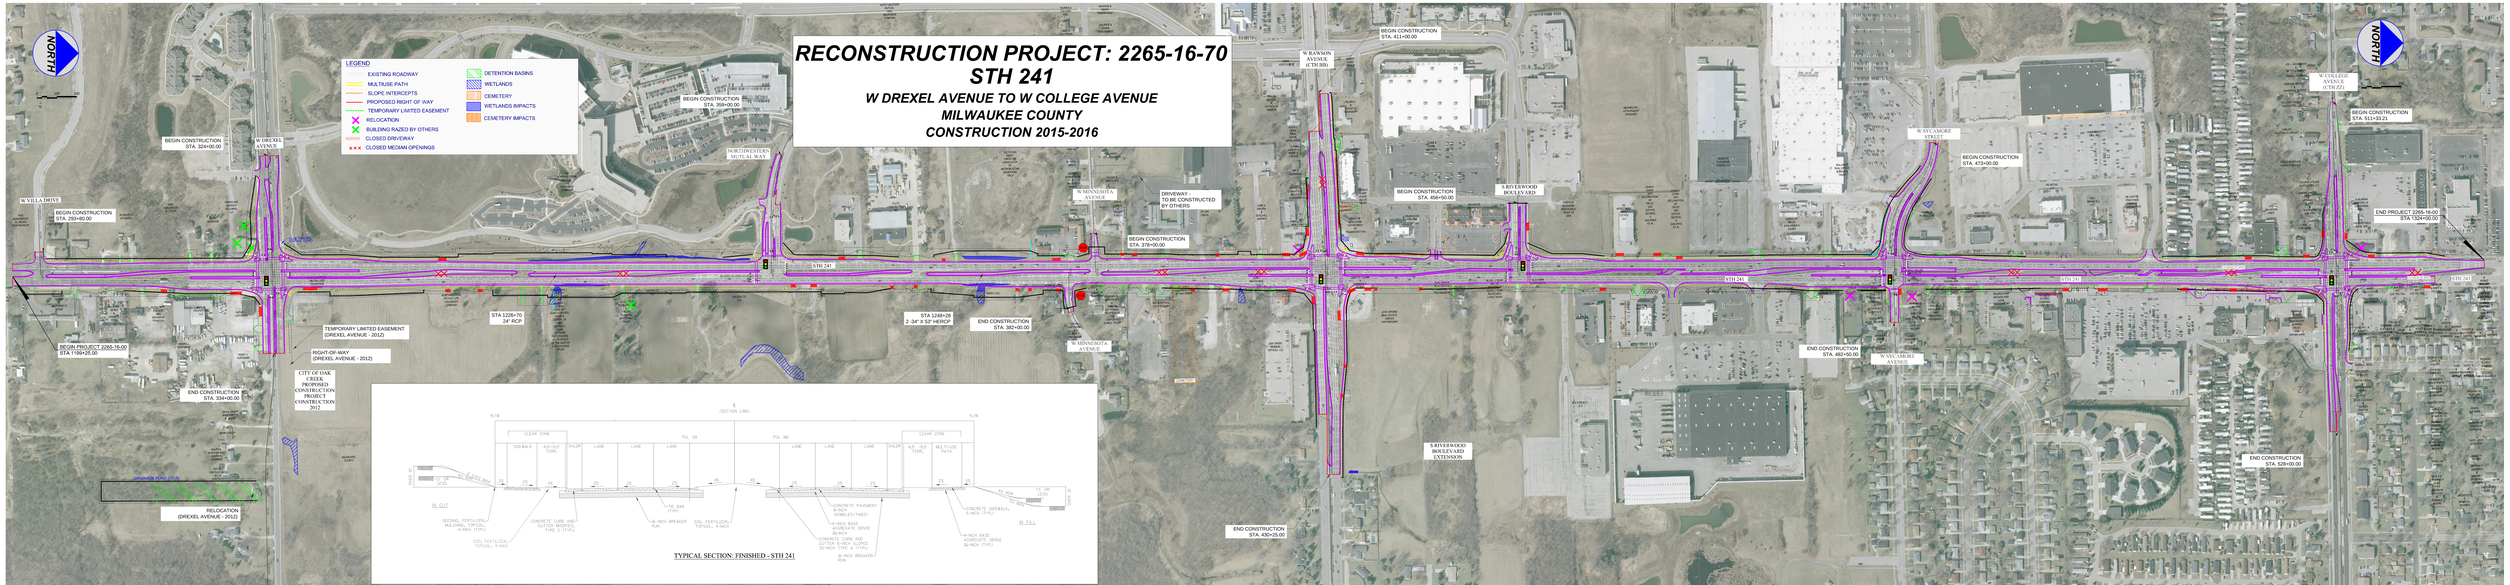
W DREXEL AVENUE TO W COLLEGE AVENUE
MILWAUKEE COUNTY
CONSTRUCTION 2015-2016