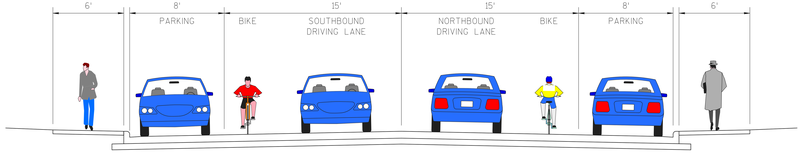

TYPICAL FINISHED CROSS SECTION FOR WIS 42
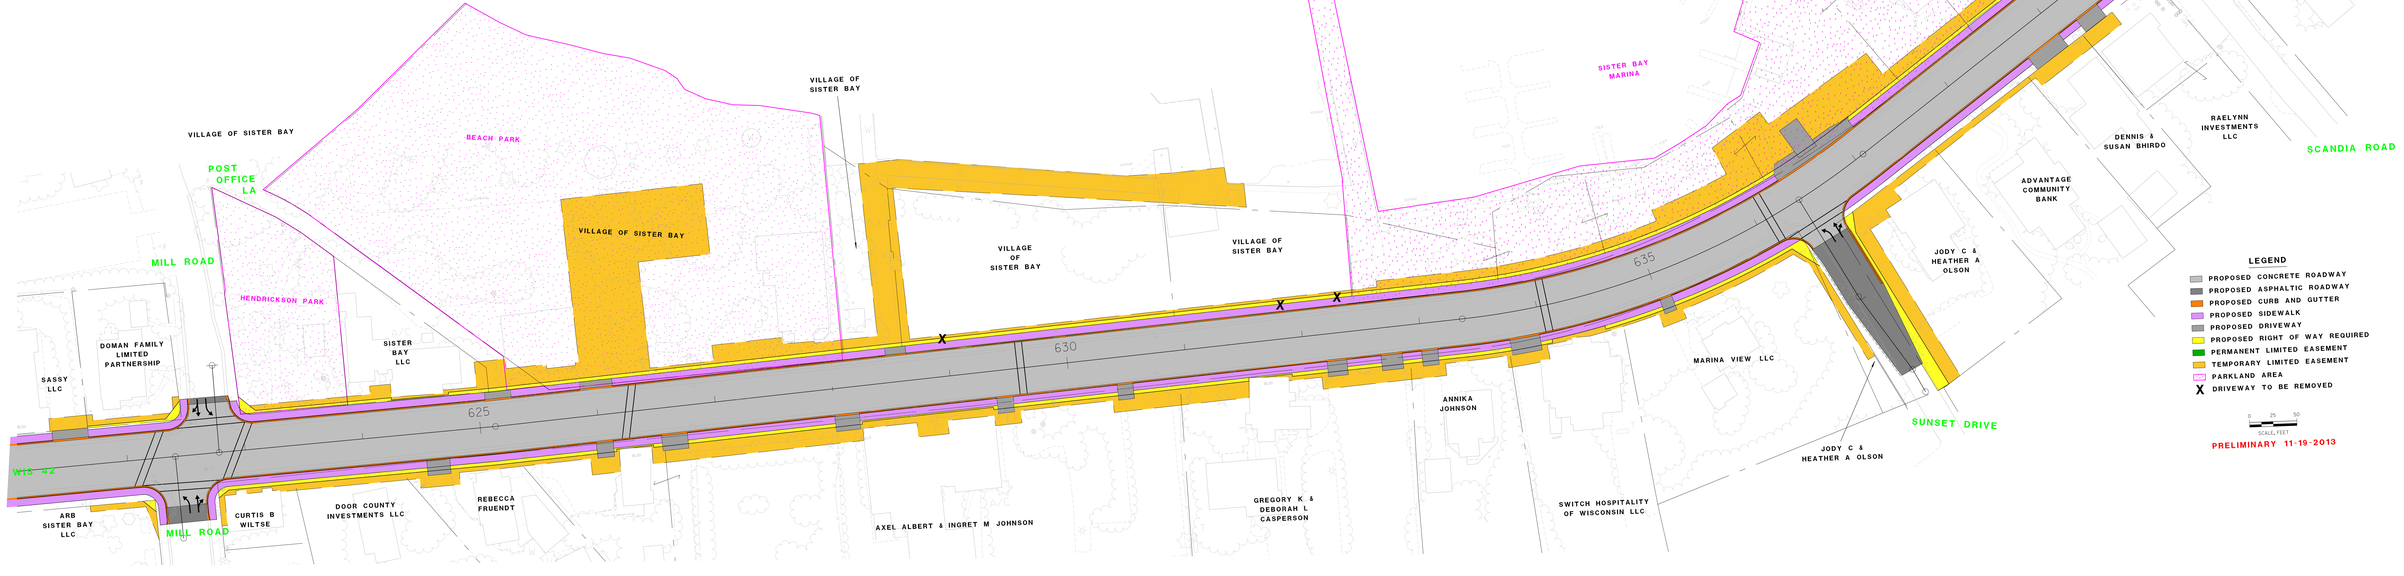
STA 620+40 TO 640+85
MILL RD TO SCANDIA RD