CURRENT STAGE
through Fall 2016

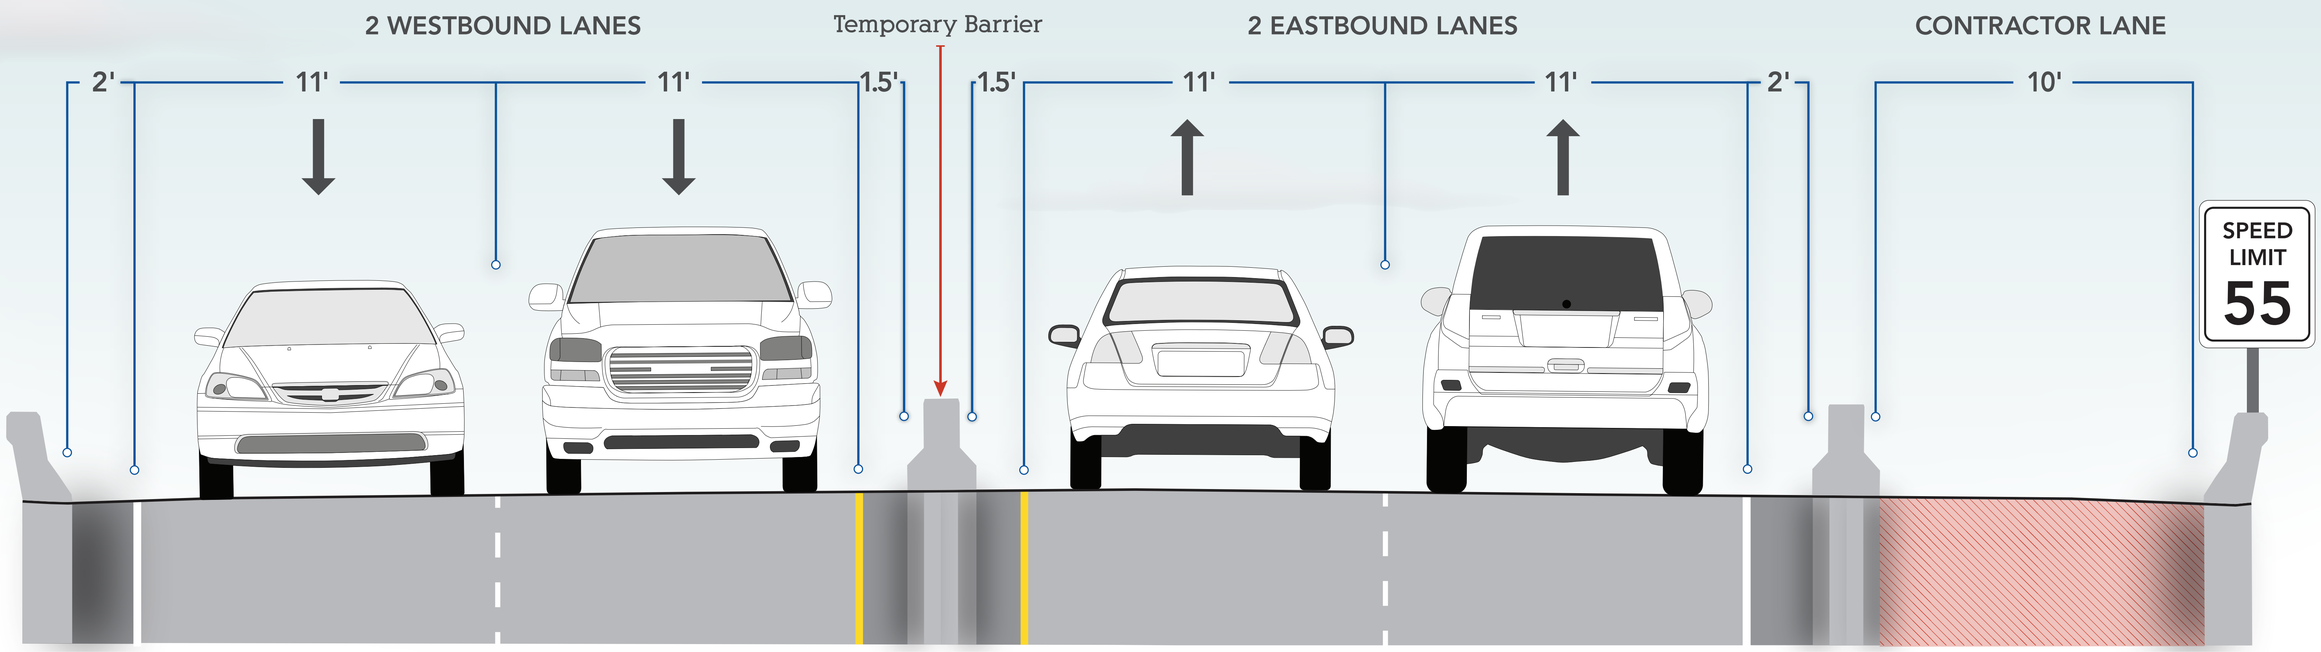

NOTE: A contractor lane is also planned on the newly constructed bridge between fall 2016 and fall 2018. The contractor lane will facilitate the rehabilitation of the existing bridge.

Traffic Control on LLBDM Bridge during Construction through Fall 2016

US 10/WIS 441 Project

2015-02-13

WISCONSIN DEPARTMENT OF TRANSPORTATION

U.S. Department of Transportation Federal Highway Administration

441 TRI-COUNTY EXPANSION