PROJECT I.D. 1060-30-00
EAST-WEST FREEWAY
(WIS 67 NB & SB BRIDGES)
I-94
WAUKESHA COUNTY
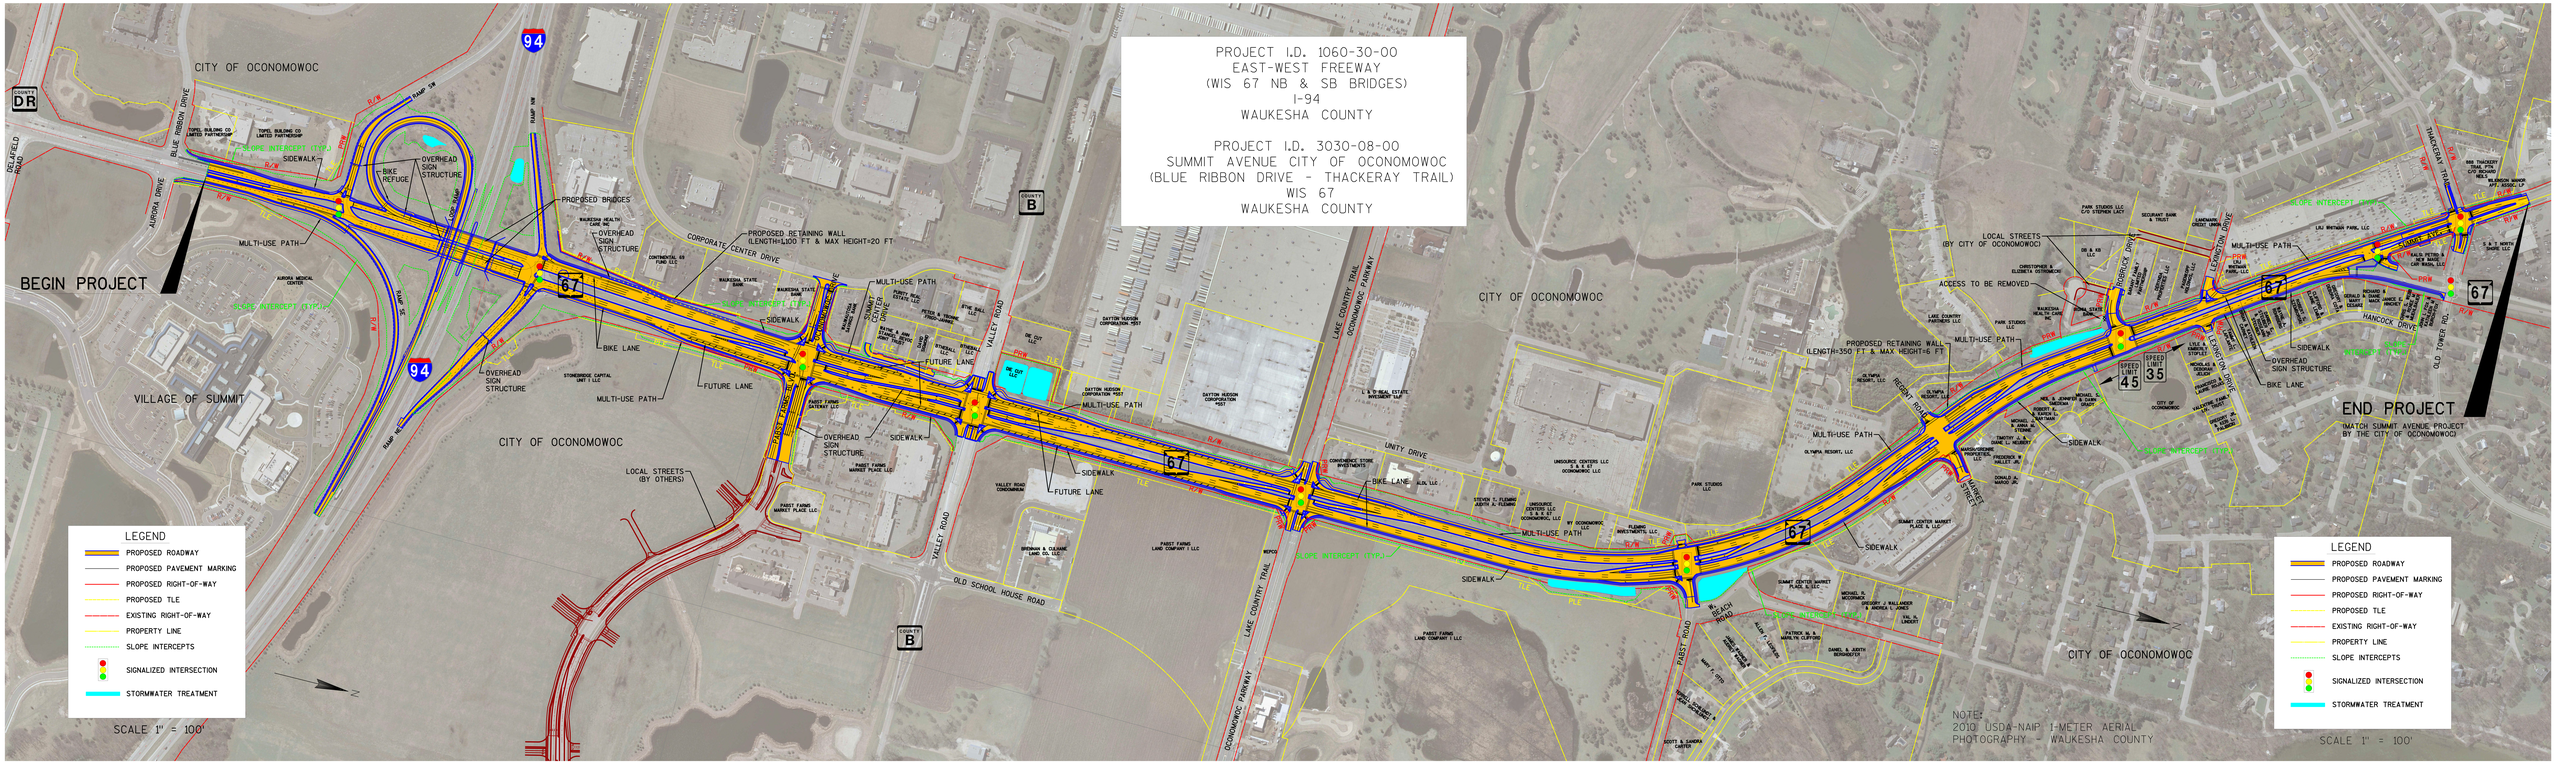
PROJECT I.D. 3030-08-00
SUMMIT AVENUE CITY OF OCONOMOWOC
(BLUE RIBBON DRIVE - THACKERAY TRAIL)
WIS 67
WAUKESHA COUNTY