Approximate location of roadway gap = X

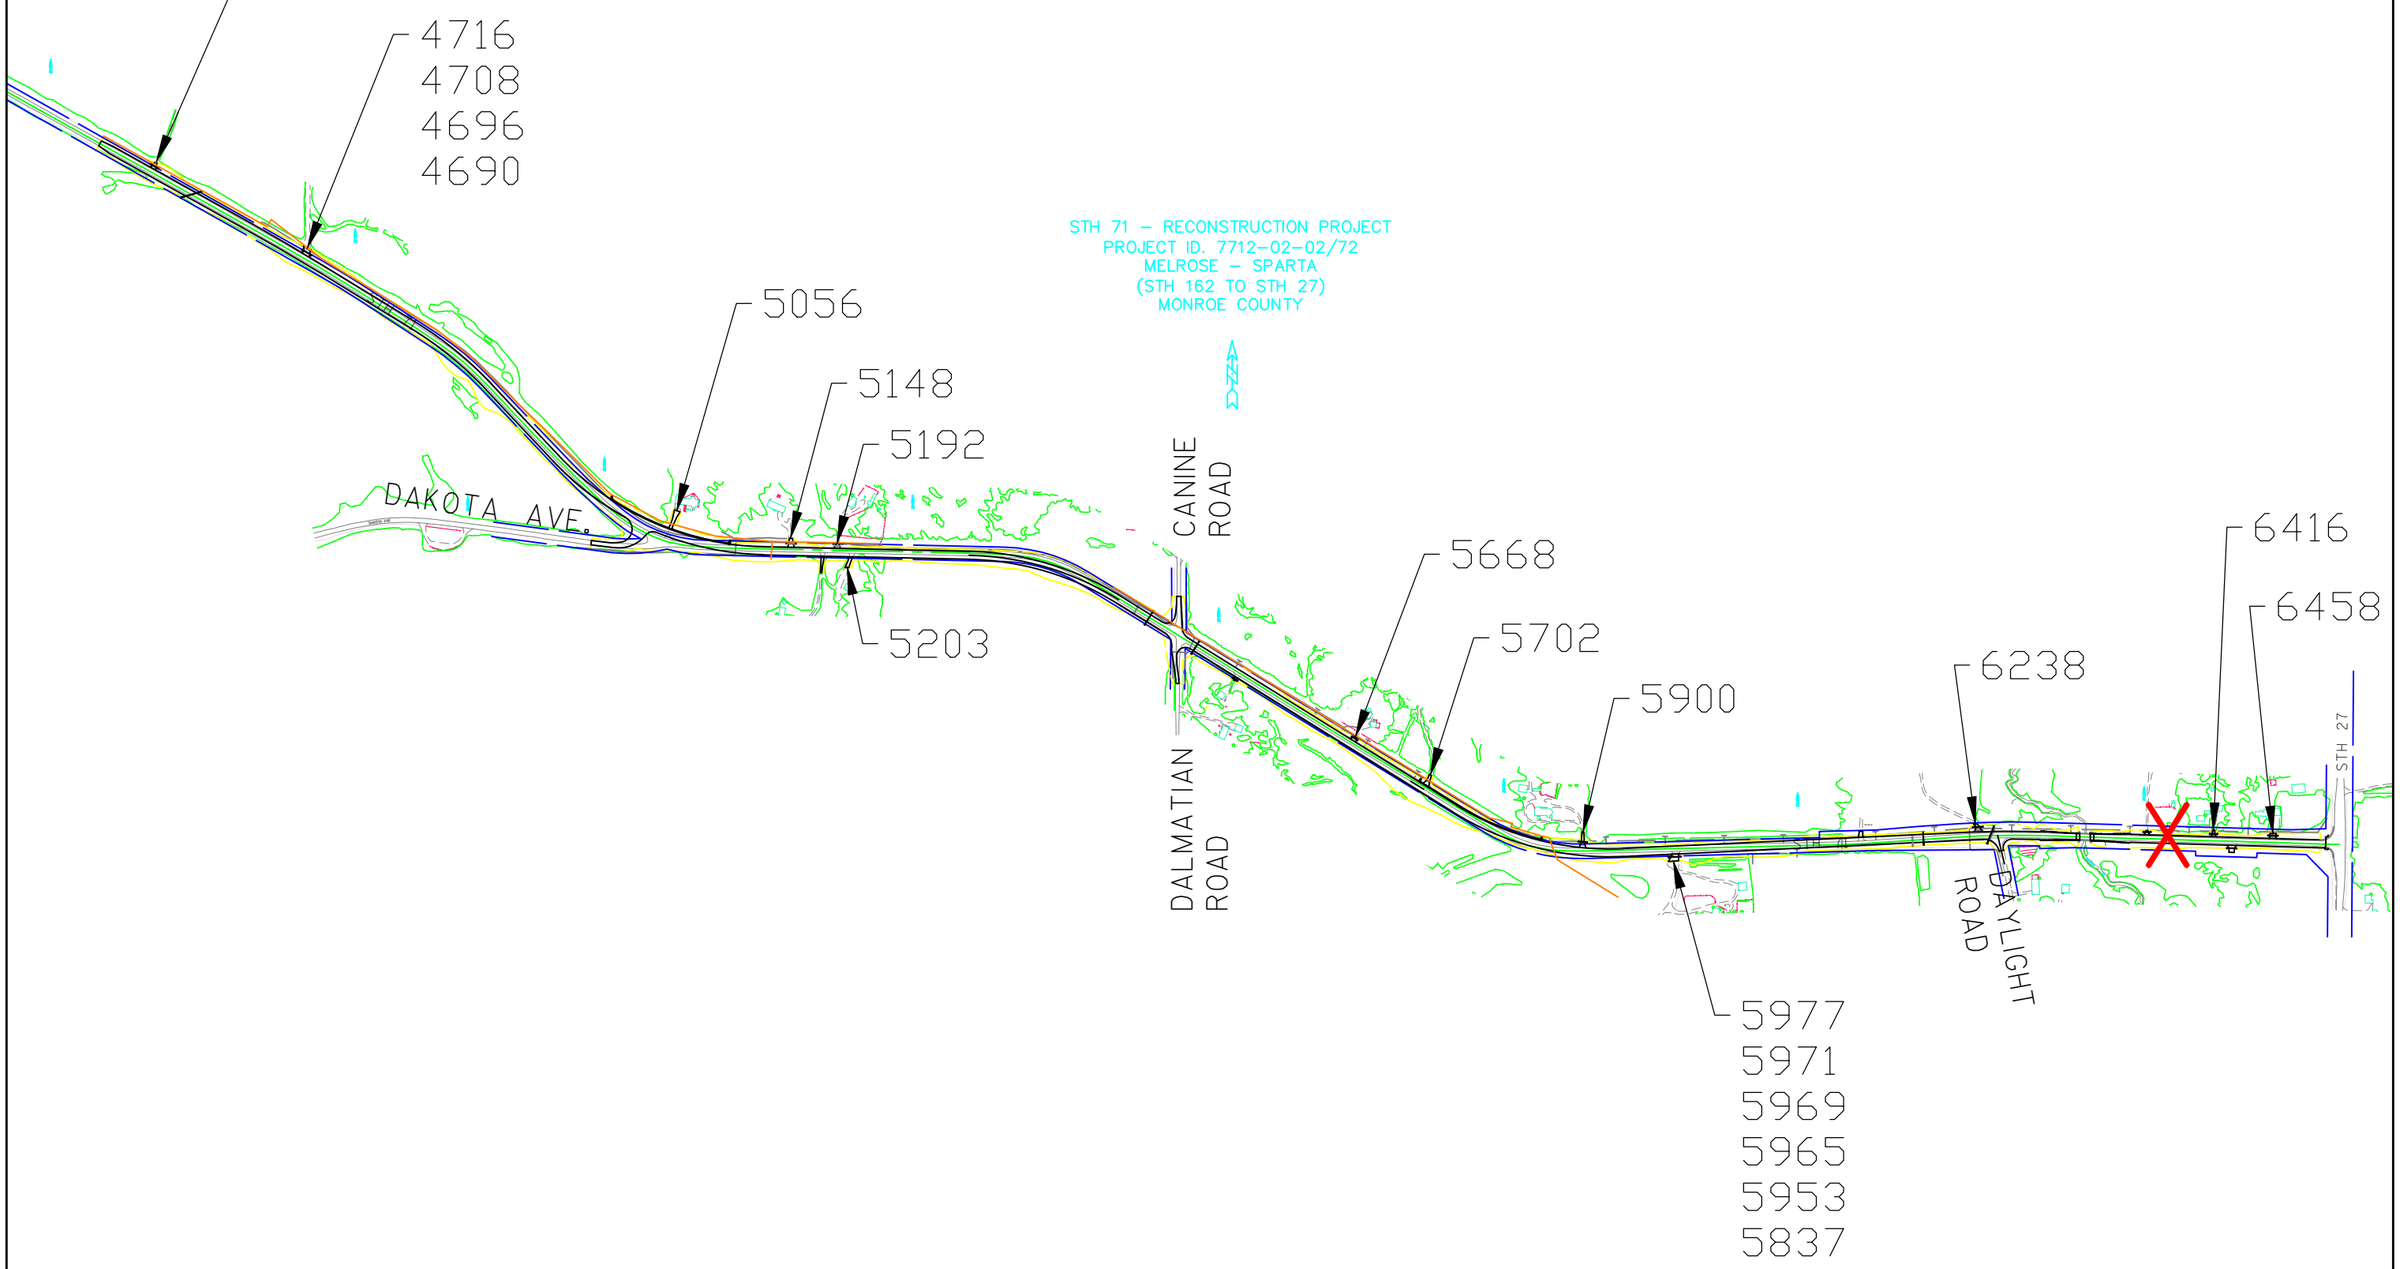

PROJECT NO:7712-02-72	HWY:STH 71	COUNTY:MONROE	PLAN: PROJECT OVERVIEW	SHEET -----	E