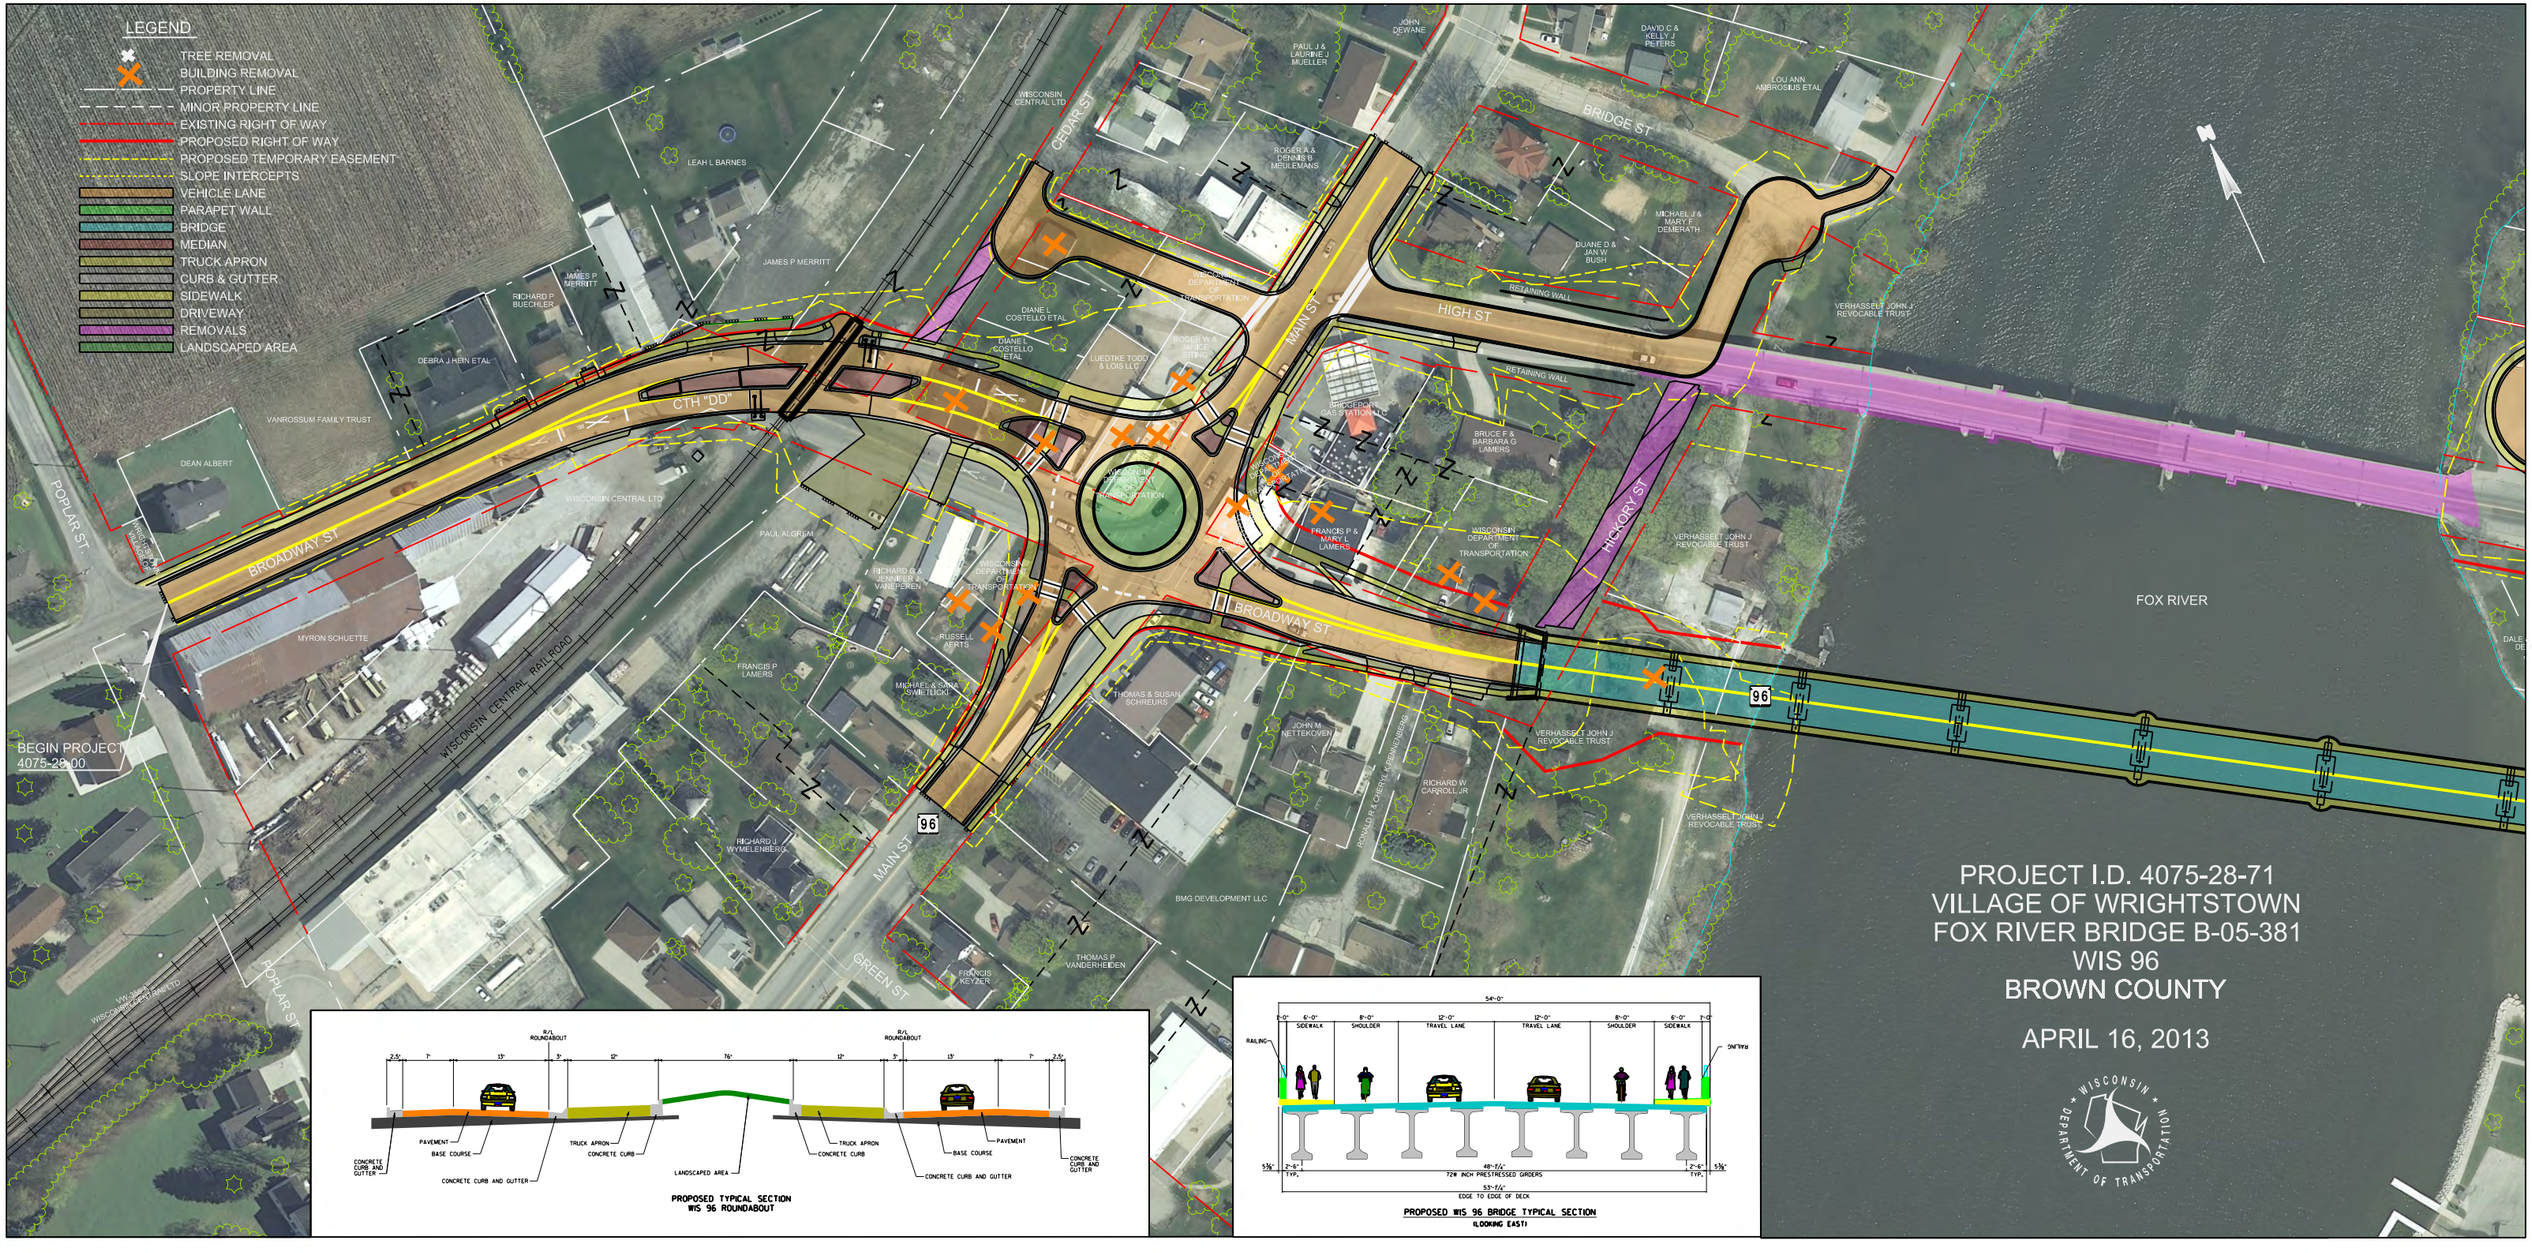
LEGEND
TREE REMOVAL
BUILDING REMOVAL
PROPERTY LINE
MINOR PROPERTY LINE
EXISTING RIGHT OF WAY
PROPOSED RIGHT OF WAY
PROPOSED TEMPORARY EASEMENT
SLOPE INTERCEPTS
VEHICLE LANE
PARAPET WALL
BRIDGE
MEDIAN
TRUCK APRON
CURB & GUTTER
SIDEWALK
DRIVEWAY
REMOVALS
LANDSCAPED AREA
BEGIN PROJECT
4075-28-00
BROADWAY ST
POPLAR ST
CTH "DD"
WISCONSIN CENTRAL RAILROAD
MAIN ST
CEDAR ST
HIGH ST
BRIDGE ST
HICKORY ST
GREEN ST
FOX RIVER
96
PROJECT I.D. 4075-28-71
VILLAGE OF WRIGHTSTOWN
FOX RIVER BRIDGE B-05-381
WIS 96
BROWN COUNTY
APRIL 16, 2013
WISCONSIN DEPARTMENT OF TRANSPORTATION
PROPOSED TYPICAL SECTION
WIS 96 ROUNDABOUT
PROPOSED WIS 96 BRIDGE TYPICAL SECTION
(LOOKING EAST)