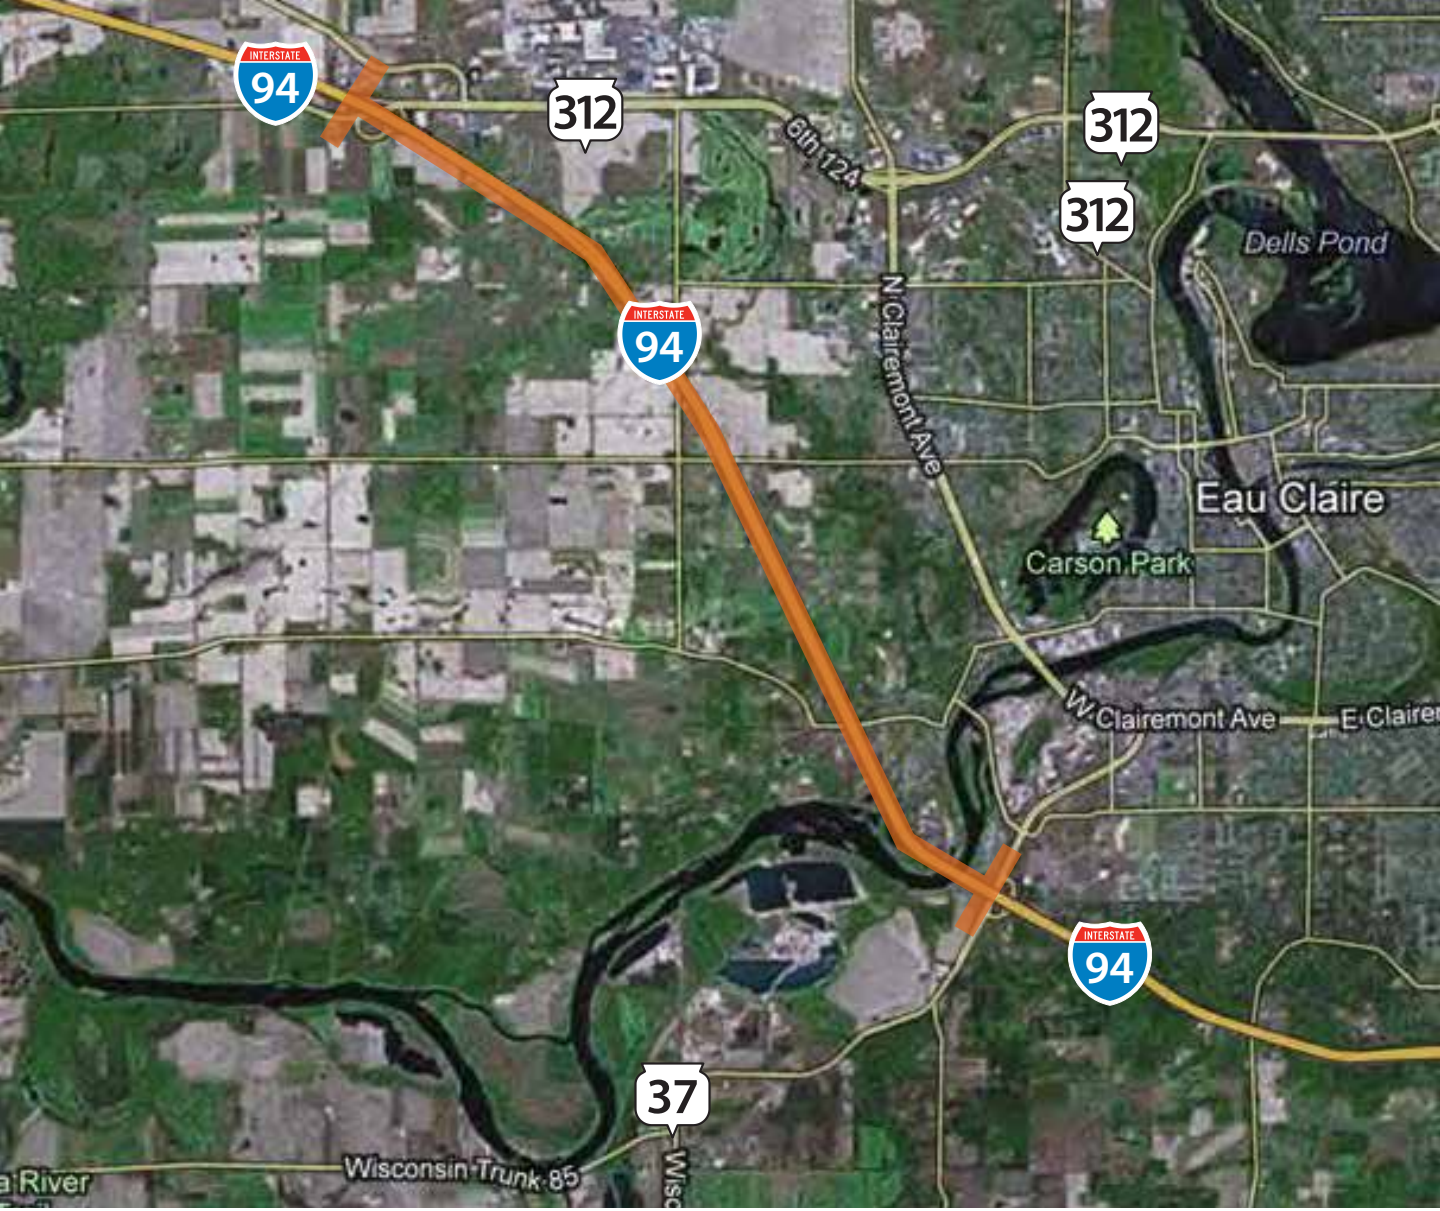

WIS 312 to WIS 37

WISCONSIN DEPARTMENT OF TRANSPORTATION

CONSTRUCTION WEST CENTRAL FREEWAY

CONSTRUCTION WORK

Mainline and interchange resurface project