2

GENERAL NOTE:

PULL BACK CONES TO 2 FEET FROM TEMPORARY MARKING WHEN NOT WORKING ON LANES AND NO HAZARDS ARE PRESENT.

2

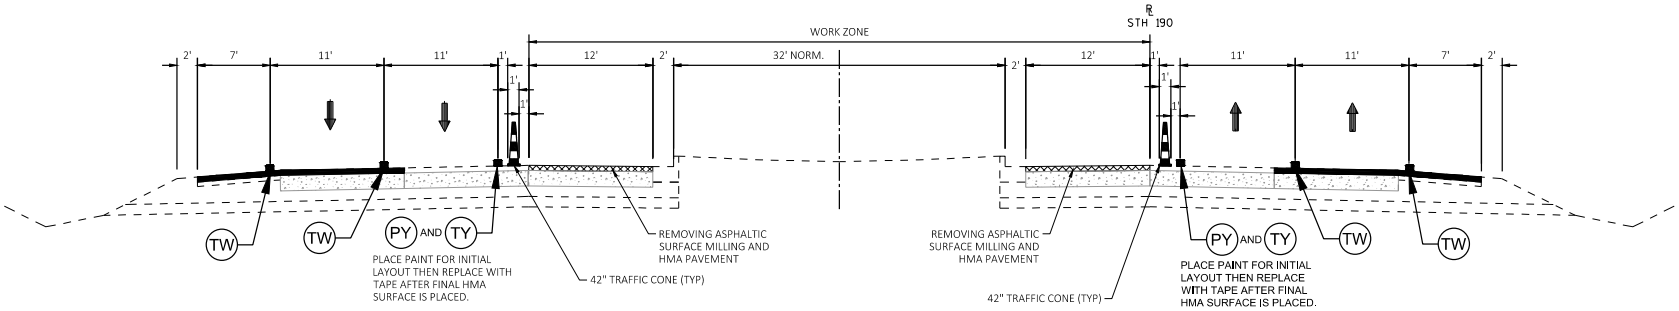

STAGE 2 - PEAK HOURS

STH 190 MAINLINE
STA. 291+00 - STA. 442+00.00
(MITCHELL PARK DRIVE- 145TH STREET)

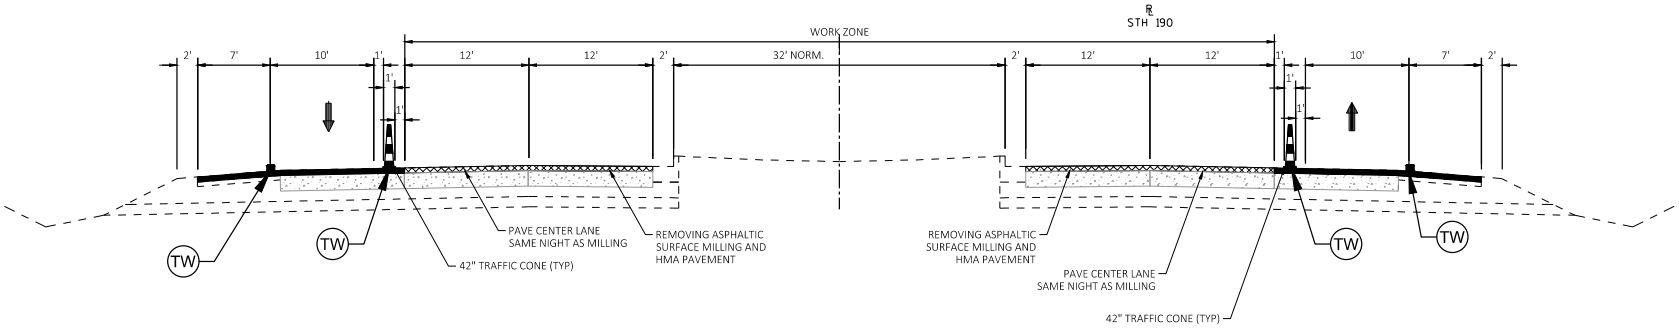

STAGE 2 - OFF PEAK HOURS

STH 190 MAINLINE
STA. 291+00 - STA. 442+00.00
(MITCHELL PARK DRIVE- 145TH STREET)

LEGEND

- PW TEMPORARY MARKING LINE PAINT 6-INCH, WHITE
- PY TEMPORARY MARKING LINE PAINT 6-INCH, YELLOW
- TW TEMPORARY MARKING LINE REMOVABLE TAPE 6-INCH, WHITE
- TY TEMPORARY MARKING LINE REMOVABLE TAPE 6-INCH, YELLOW

PROJECT NO: 2025-03-73	HWY: STH 190	COUNTY: WAUKESHA	TRAFFIC CONTROL - STAGE 2	SHEET 430	E