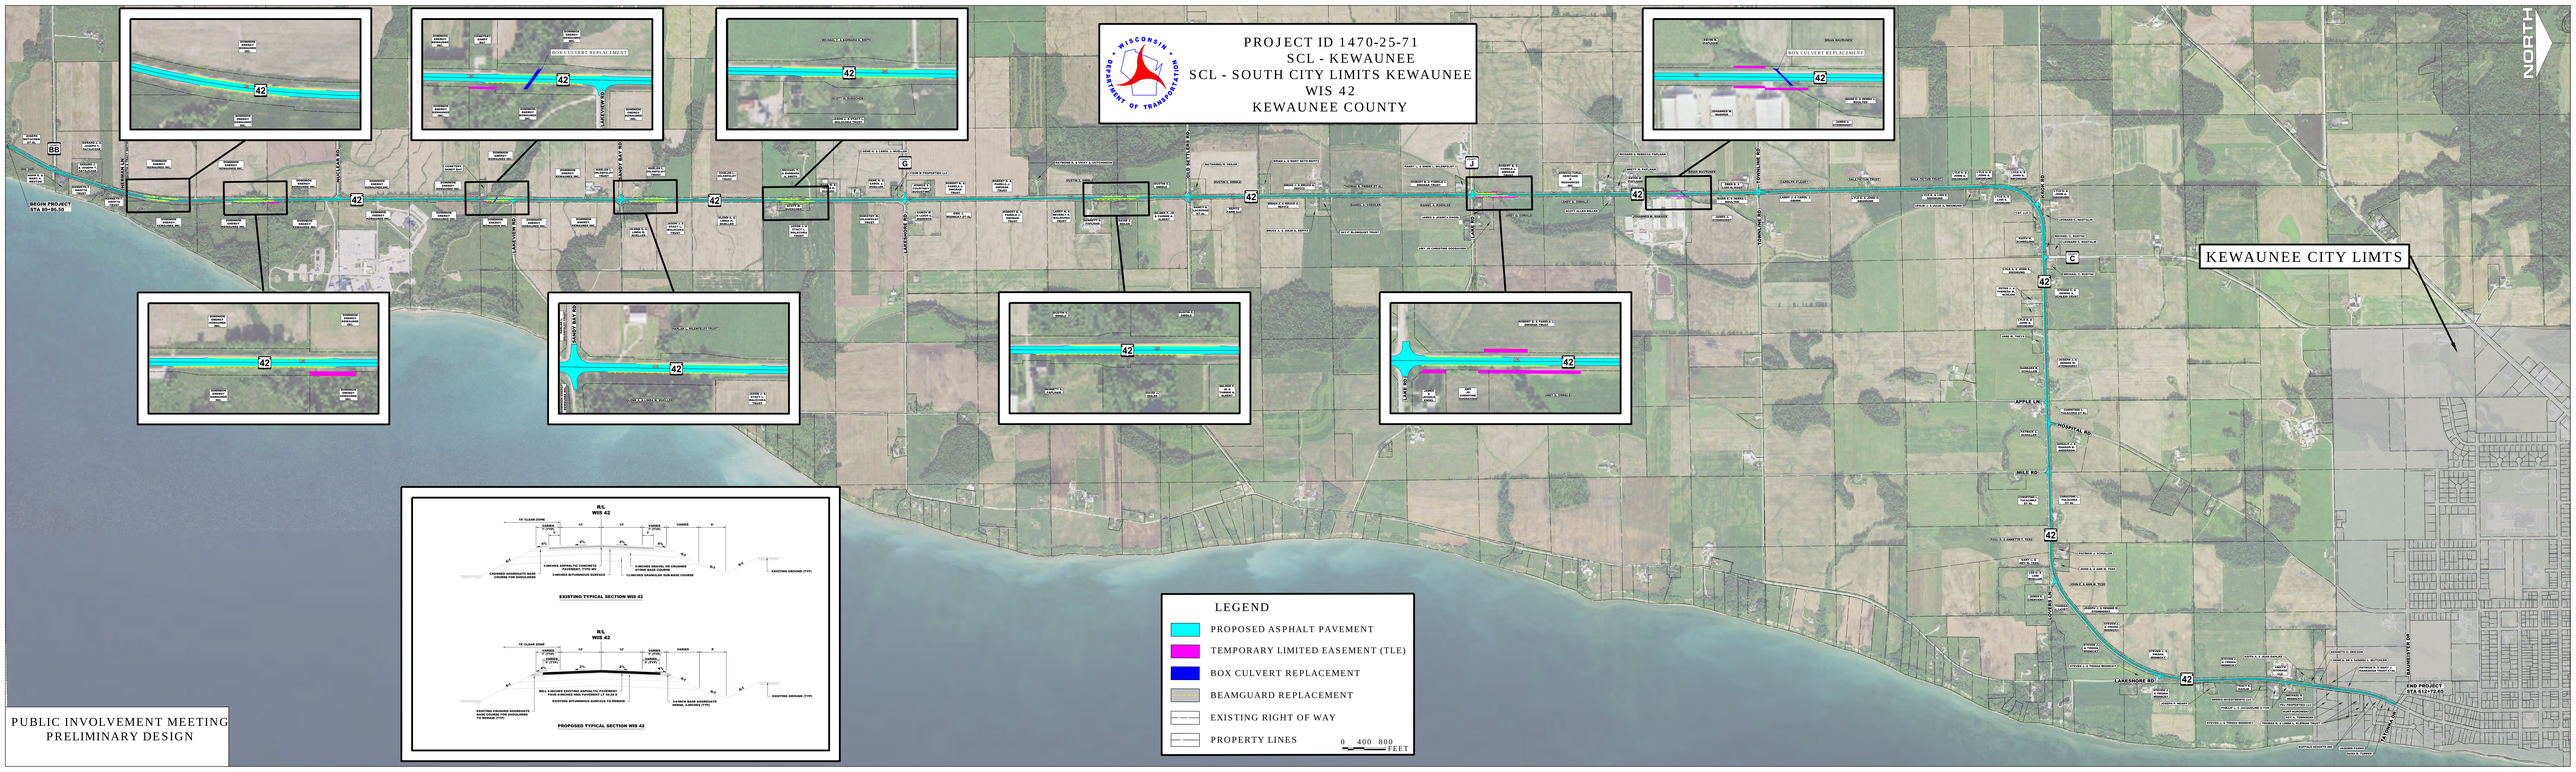
PROJECT ID 1470-25-71
SCL - KEWAUNEE
SCL - SOUTH CITY LIMITS KEWAUNEE
WIS 42
KEWAUNEE COUNTY
WISCONSIN DEPARTMENT OF TRANSPORTATION
NORTH
KEWAUNEE CITY LIMTS
BEGIN PROJECT STA 89+86.70
END PROJECT STA 612+72.65
BOX CULVERT REPLACEMENT
LAKESHORE RD
LAKE ST
APPLE LN
HOSPITAL RD
MILE RD
LEGEND
PROPOSED ASPHALT PAVEMENT
TEMPORARY LIMITED EASEMENT (TLE)
BOX CULVERT REPLACEMENT
BEAMGUARD REPLACEMENT
EXISTING RIGHT OF WAY
PROPERTY LINES
0 400 800 FEET
EXISTING TYPICAL SECTION WIS 42
PROPOSED TYPICAL SECTION WIS 42
PUBLIC INVOLVEMENT MEETING
PRELIMINARY DESIGN