PROJECT ID 4685-29-60
APPLETON, WIS 441
USH 10 - NORTH JCT IH 41
WIS 441
CALUMET & OUTAGAMIE COUNTIES

WISCONSIN DEPARTMENT OF TRANSPORTATION

NORTH

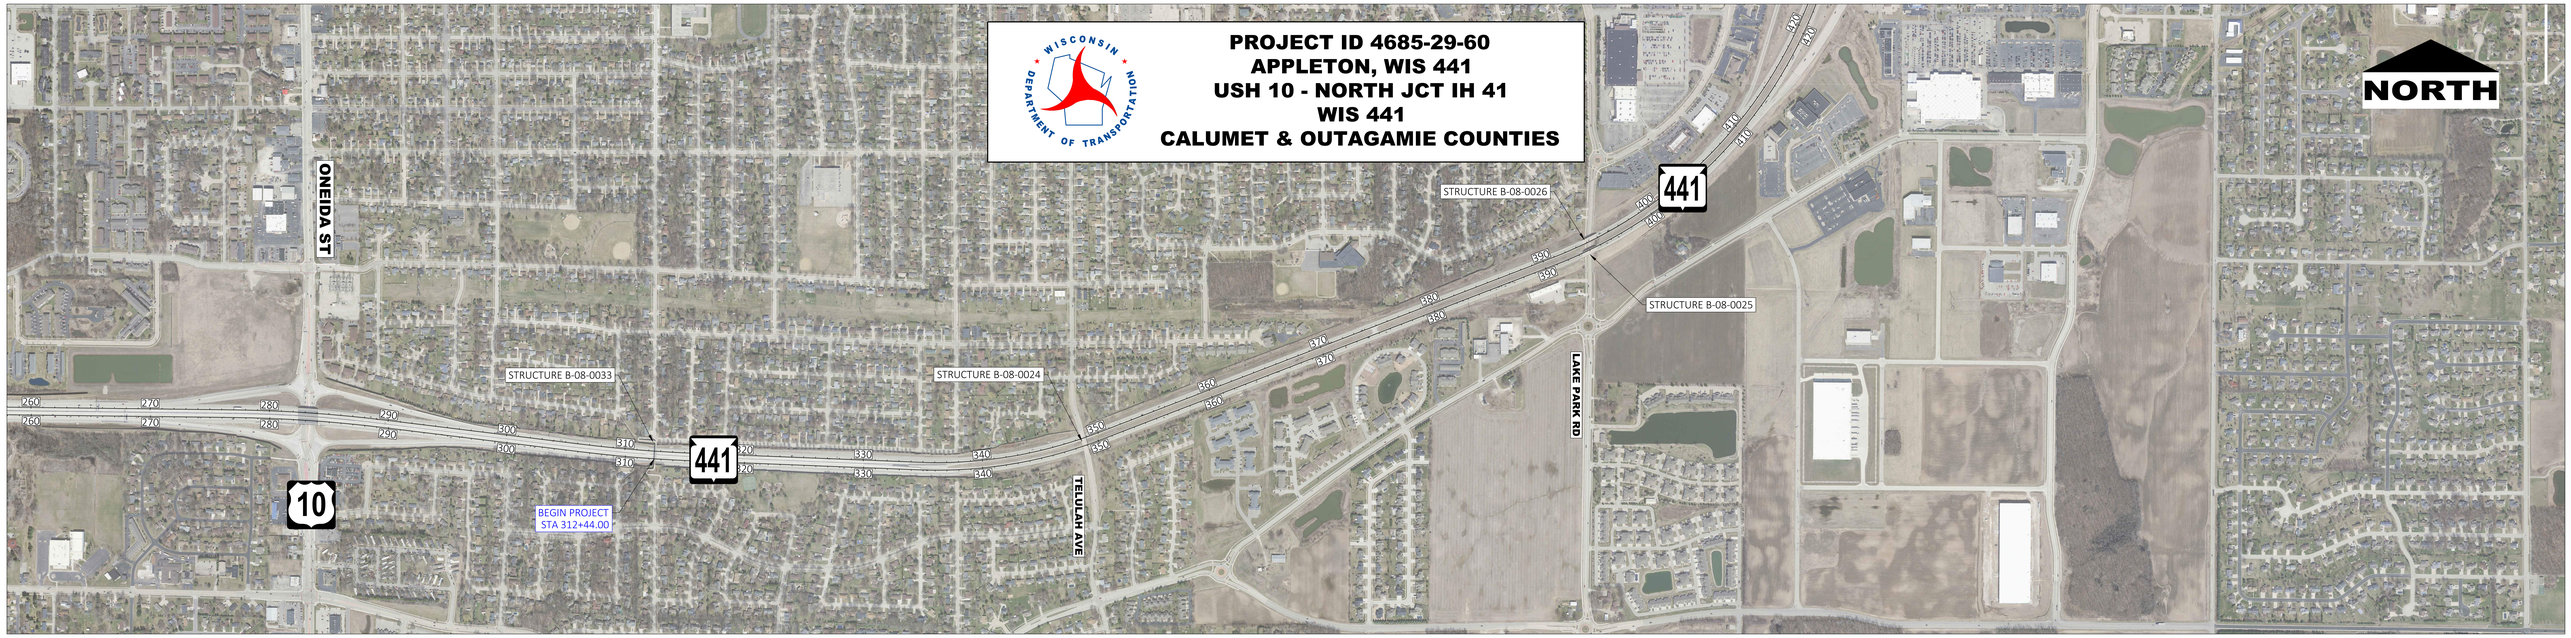

PROJECT OVERVIEW
FEBRUARY, 2023

0 300 600 FEET