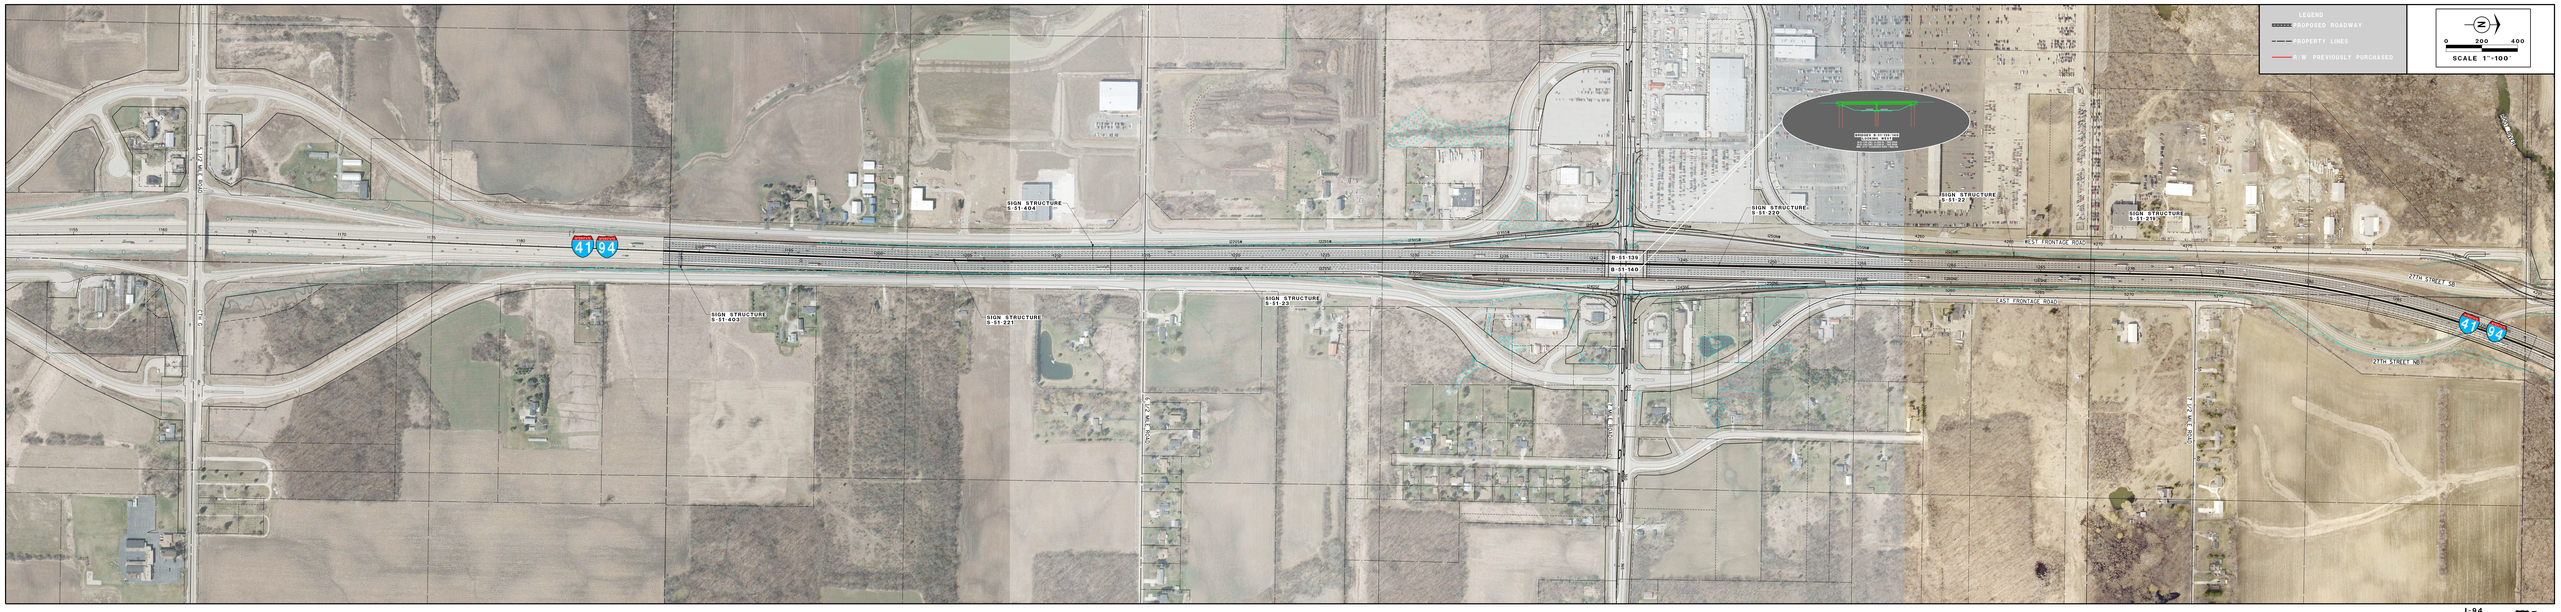

AERIAL PHOTO BACKGROUND IS FROM 2015

I-94
PRELIMINARY DESIGN
STA 1151+50 TO 1294+50
JANUARY 2018

94 NORTH-SOUTH
PRELIMINARY ENGINEERING