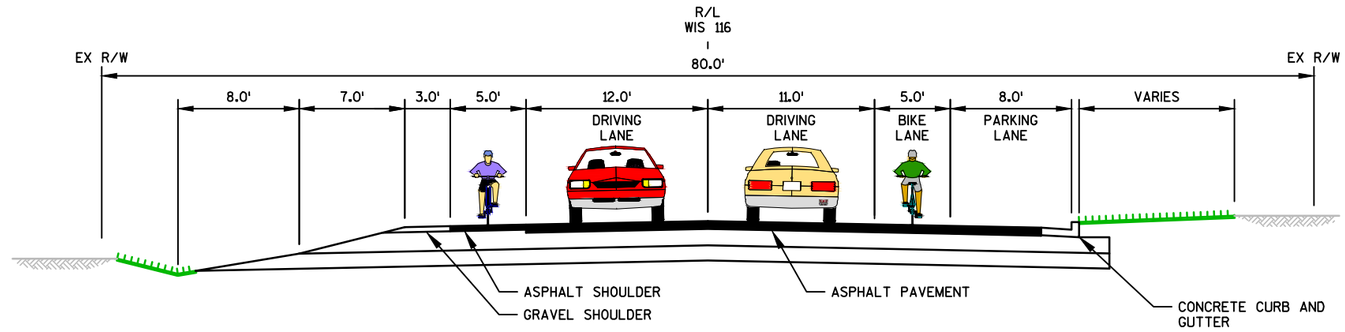


## WIS 116 PROPOSED ROADWAY SECTION

9TH STREET - 7TH STREET

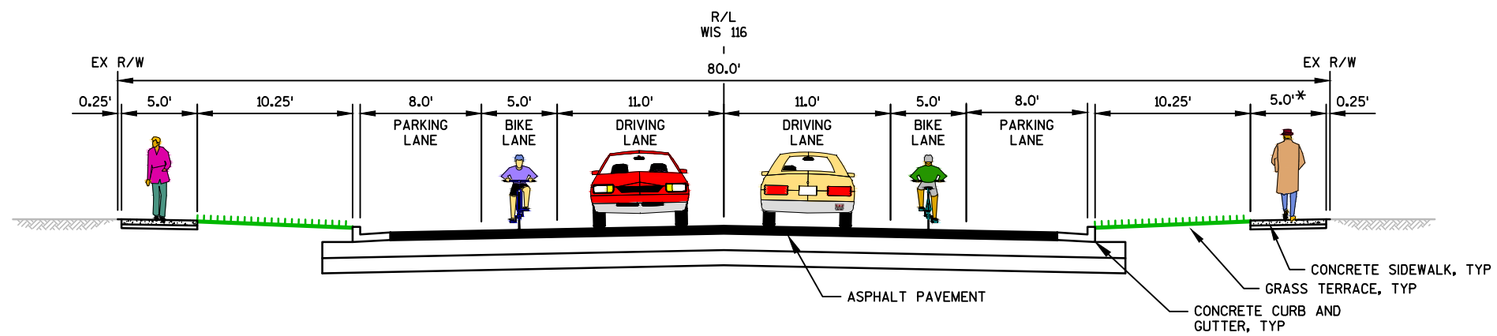


*8' WIDE SIDEWALK BETWEEN 7TH STREET AND 6TH STREET

## WIS 116 PROPOSED ROADWAY SECTION

7TH STREET - 3RD STREET

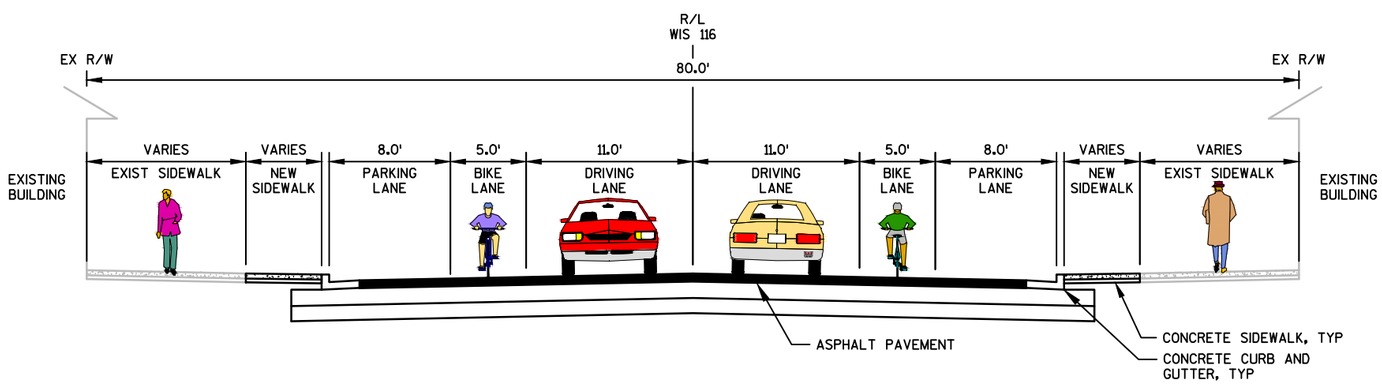


## WIS 116 PROPOSED ROADWAY SECTION

3RD STREET - 1ST STREET

**PREPARED FOR MAY 3, 2016 PUBLIC INFORMATION MEETING**

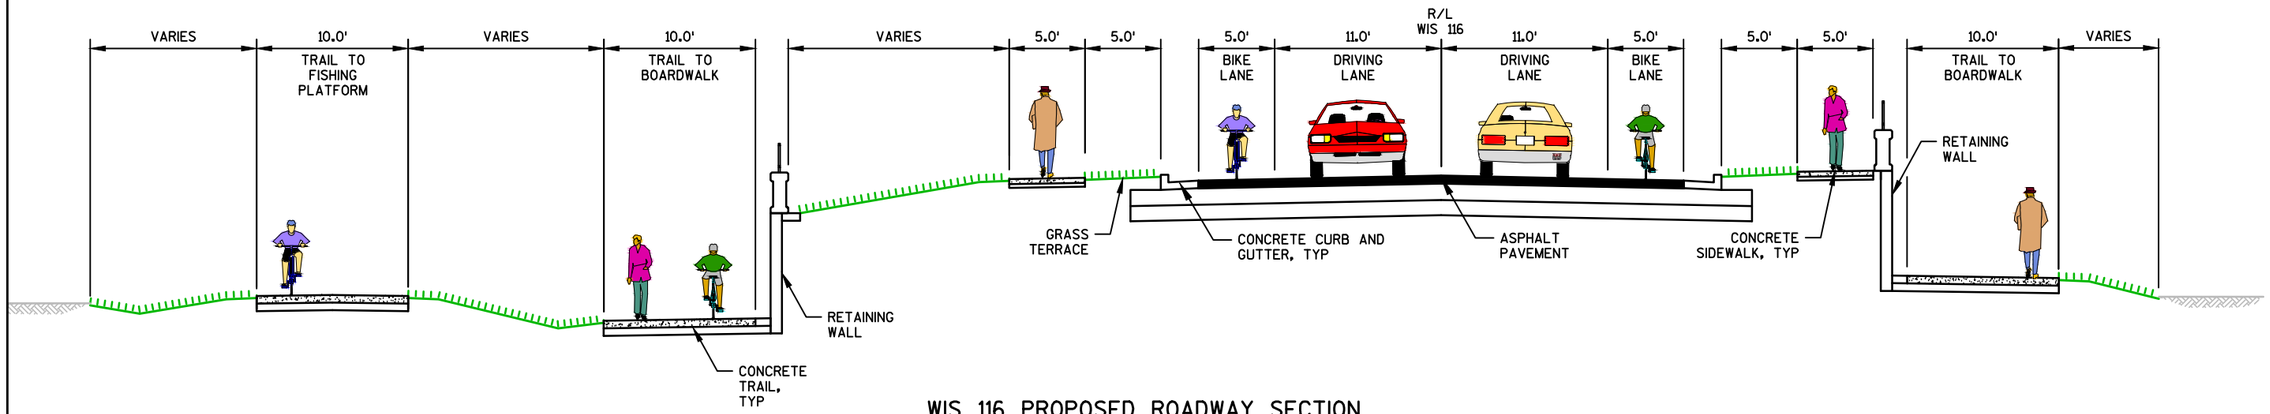


WIS 116 PROPOSED ROADWAY SECTION

1ST STREET - BRIDGE

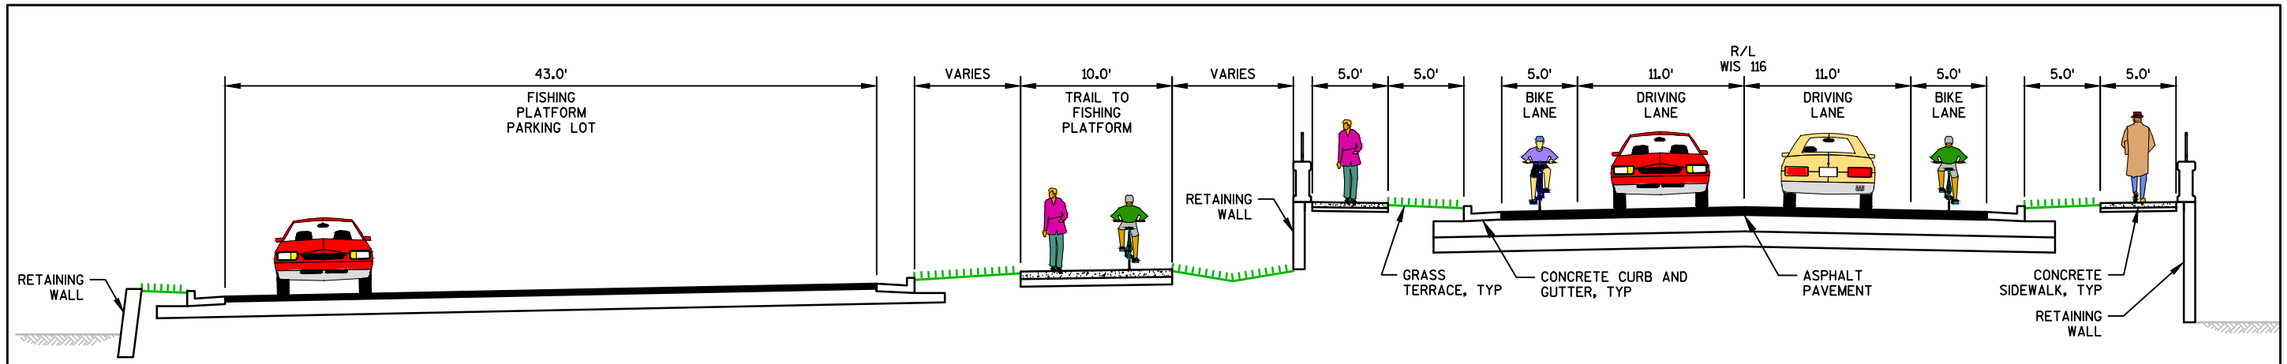


WIS 116 PROPOSED ROADWAY SECTION

BRIDGE - 1ST AVENUE

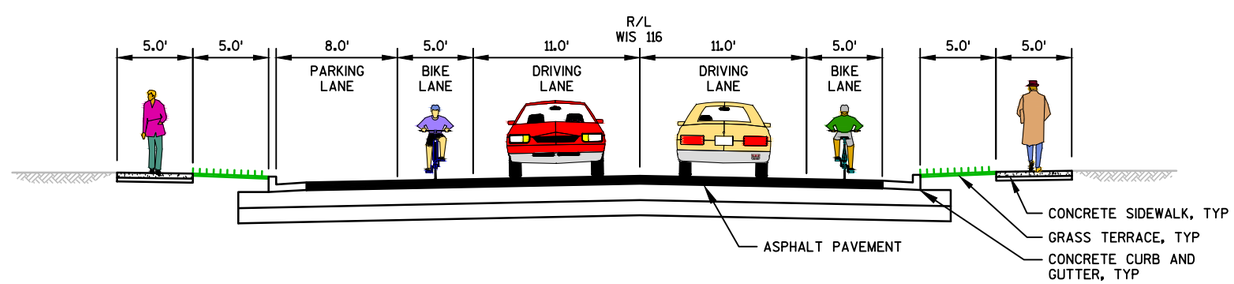


WIS 116 PROPOSED ROADWAY SECTION

1ST AVENUE - 2ND AVENUE

PREPARED FOR MAY 3, 2016 PUBLIC INFORMATION MEETING

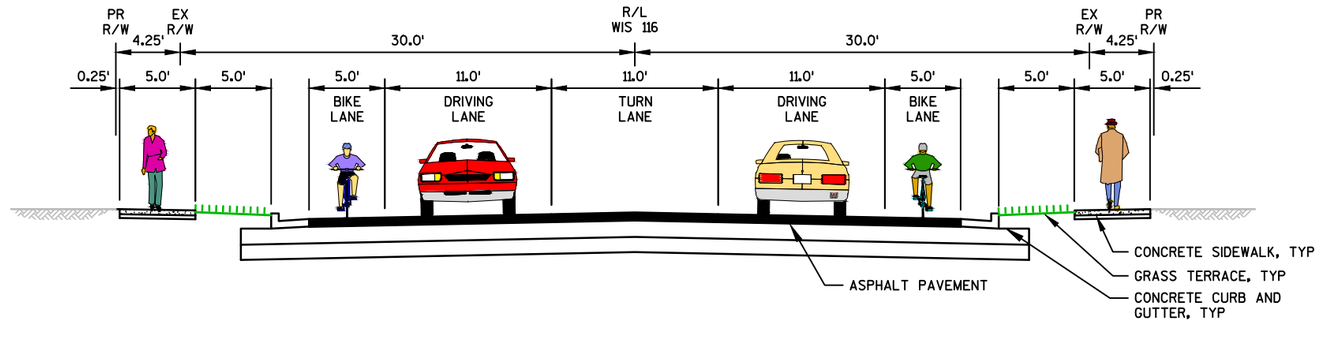


WIS 116 PROPOSED ROADWAY SECTION

2ND AVENUE - 4TH AVENUE

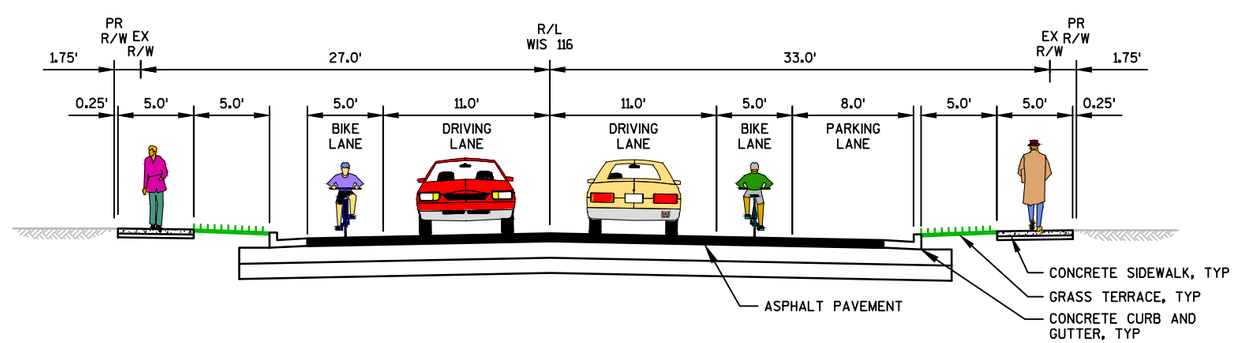


WIS 116 PROPOSED ROADWAY SECTION

4TH AVENUE - 7TH AVENUE

PREPARED FOR MAY 3, 2016 PUBLIC INFORMATION MEETING

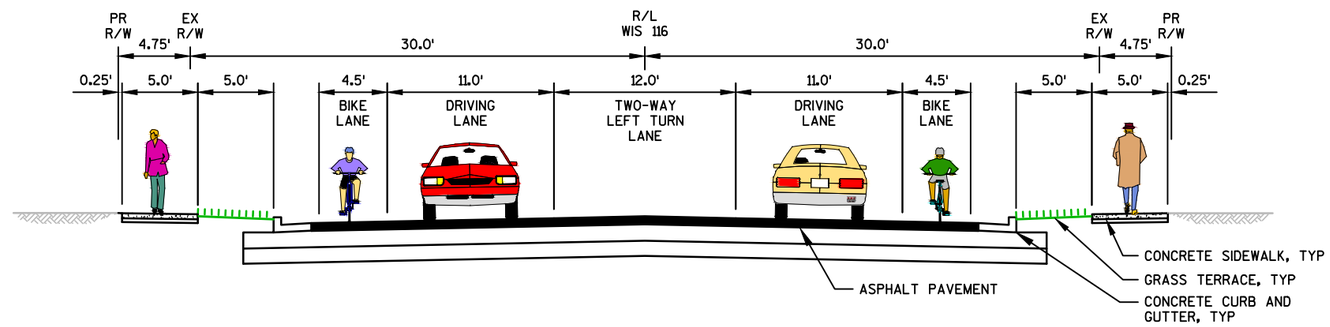


WIS 116 PROPOSED ROADWAY SECTION

7TH AVENUE - 9TH AVENUE

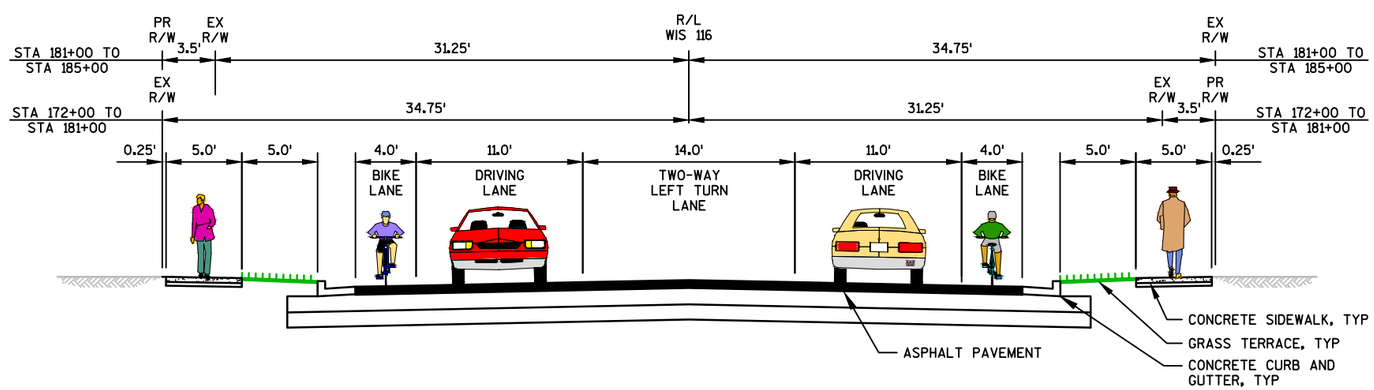


WIS 116 PROPOSED ROADWAY SECTION

9TH AVENUE - 13TH AVENUE

PREPARED FOR MAY 3, 2016 PUBLIC INFORMATION MEETING

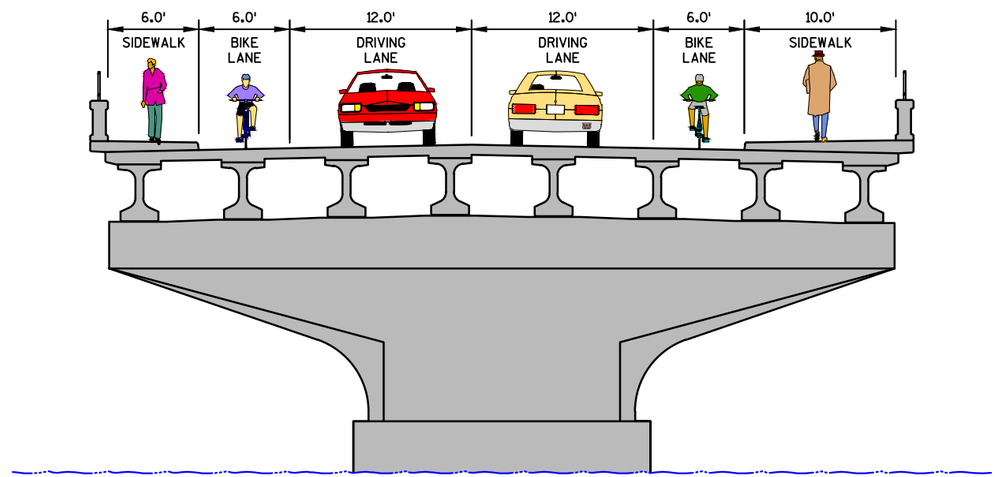


WIS 116 PROPOSED BRIDGE SECTION

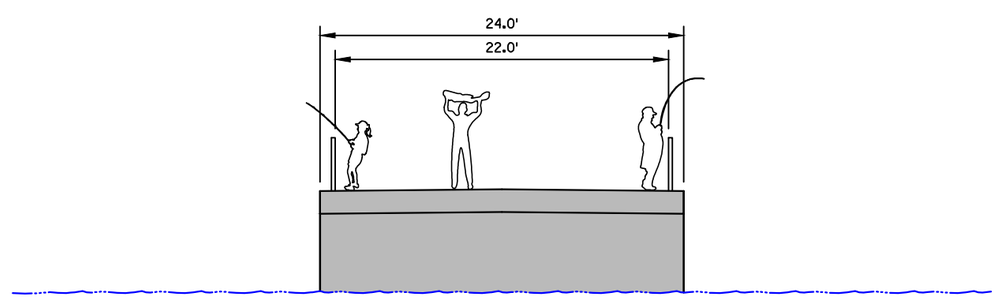


WIS 116 PROPOSED FISHING PLATFORM SECTION

PREPARED FOR MAY 3, 2016 PUBLIC INFORMATION MEETING