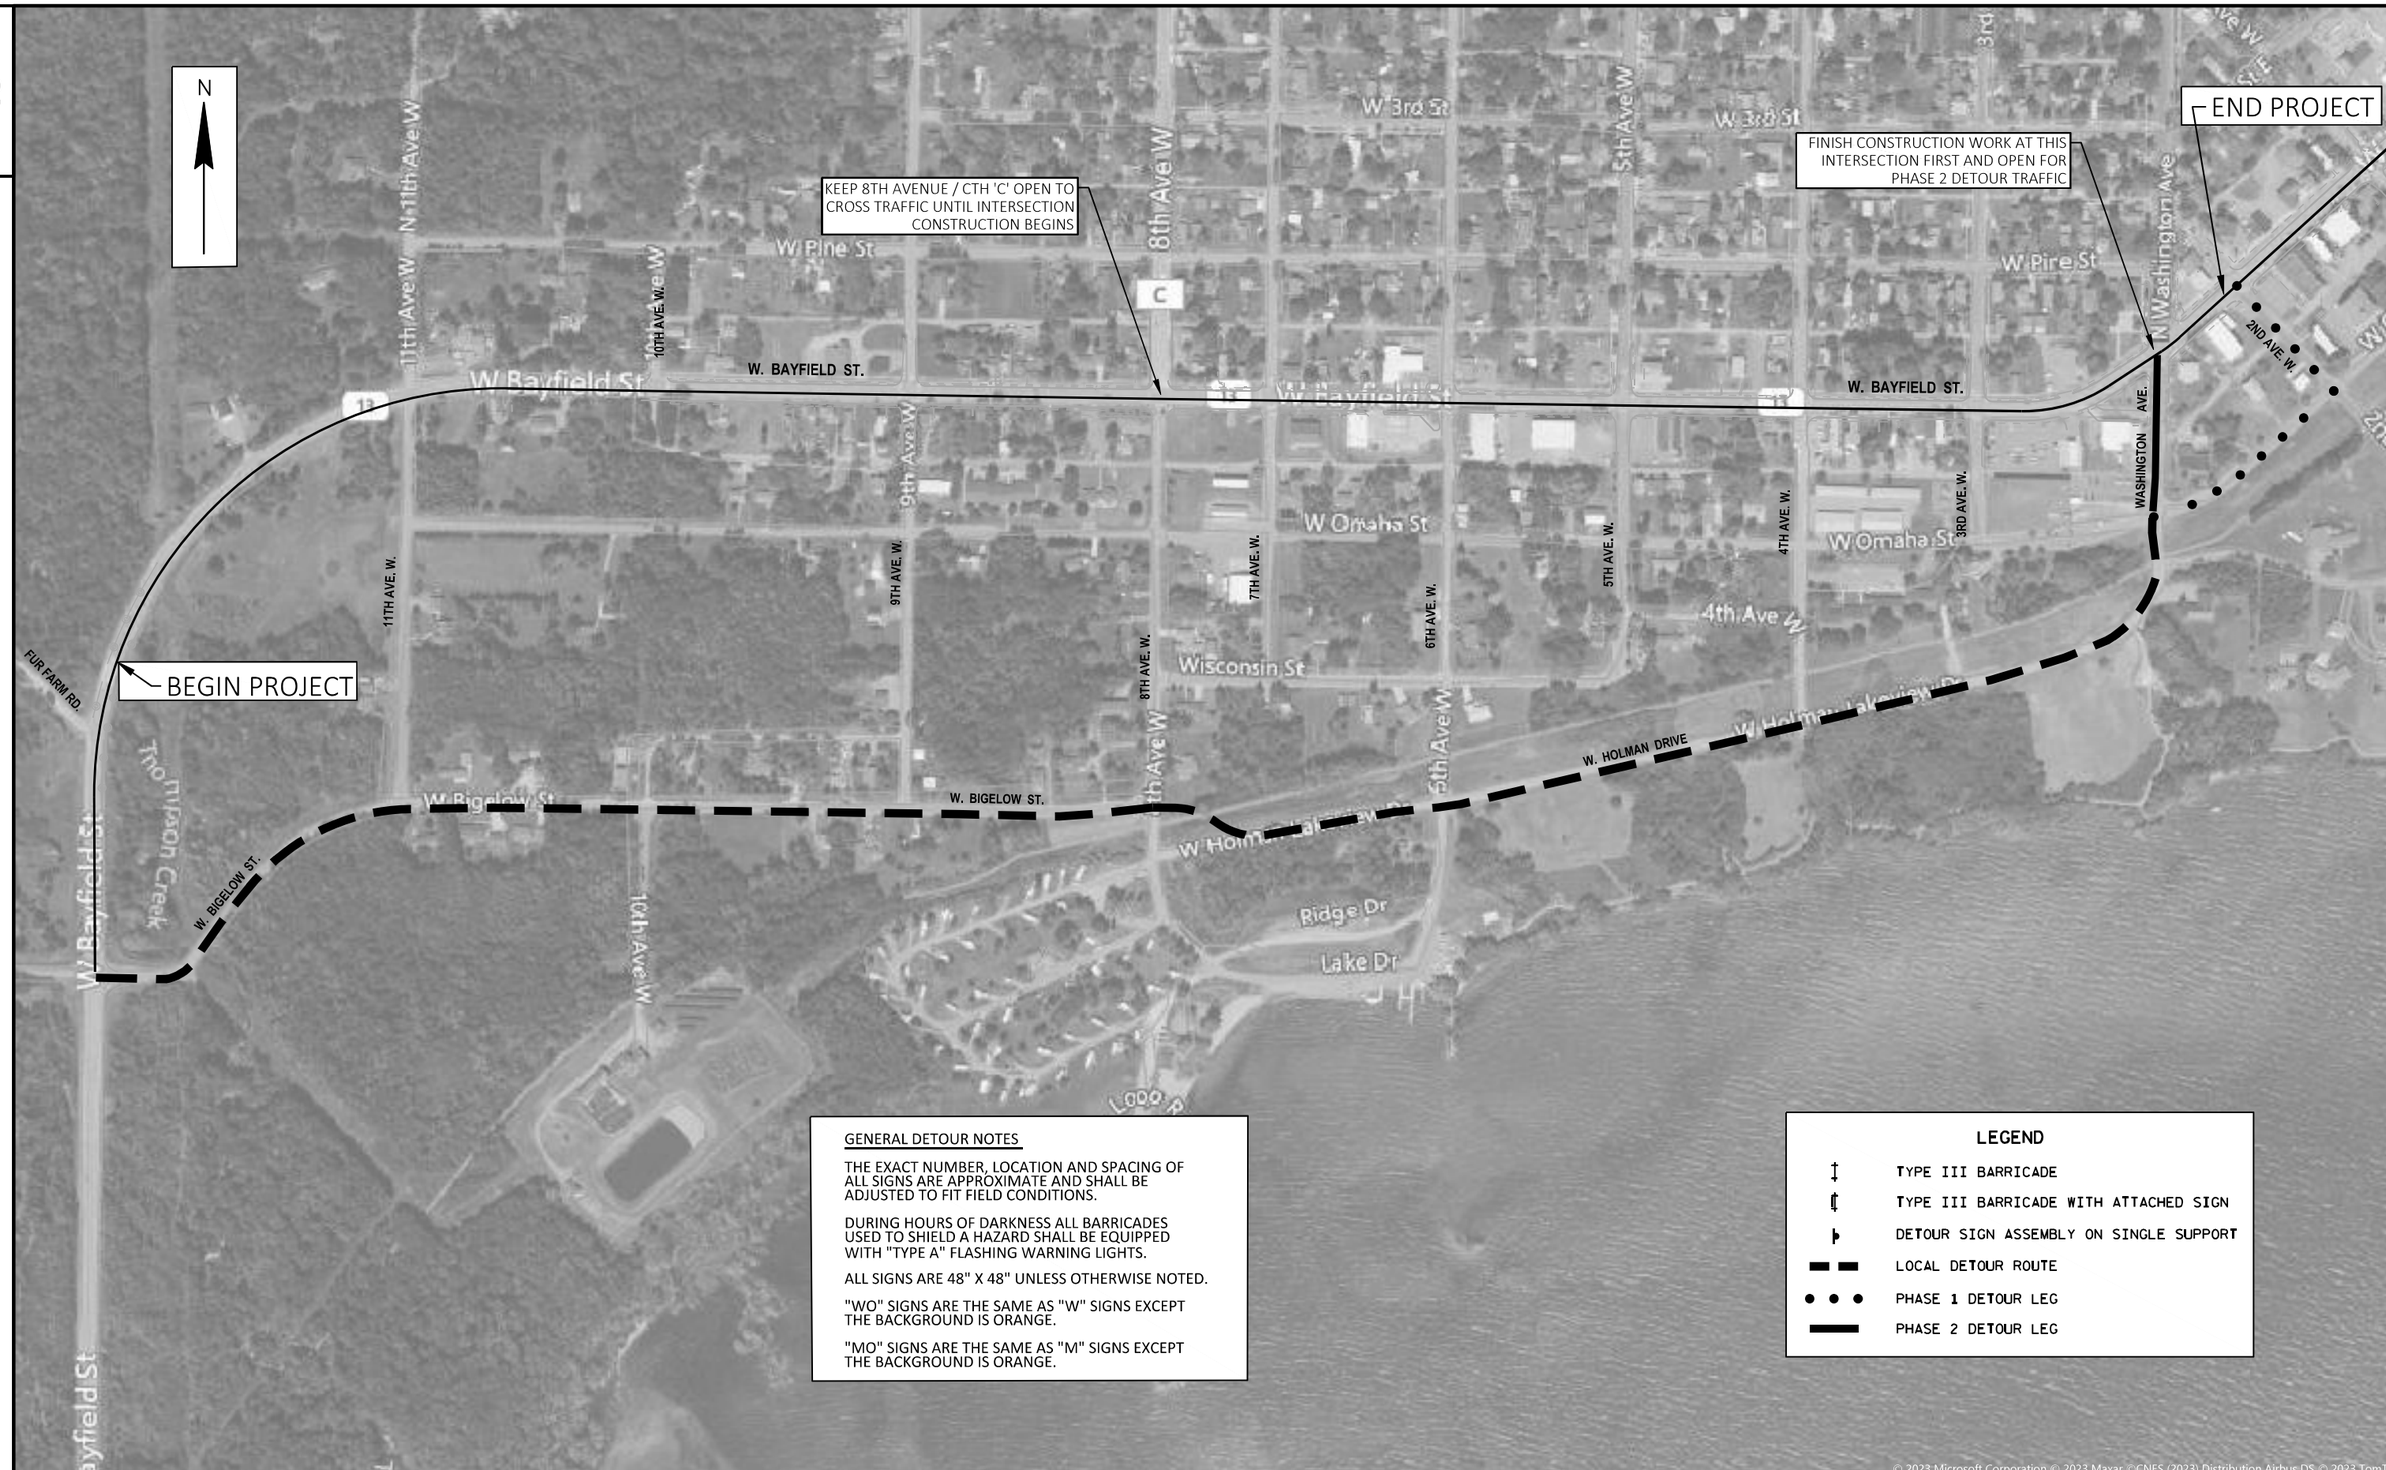

GENERAL DETOUR NOTES

THE EXACT NUMBER, LOCATION AND SPACING OF ALL SIGNS ARE APPROXIMATE AND SHALL BE ADJUSTED TO FIT FIELD CONDITIONS.

DURING HOURS OF DARKNESS ALL BARRICADES USED TO SHIELD A HAZARD SHALL BE EQUIPPED WITH "TYPE A" FLASHING WARNING LIGHTS.

ALL SIGNS ARE 48" X 48" UNLESS OTHERWISE NOTED.

"WO" SIGNS ARE THE SAME AS "W" SIGNS EXCEPT THE BACKGROUND IS ORANGE.

"MO" SIGNS ARE THE SAME AS "M" SIGNS EXCEPT THE BACKGROUND IS ORANGE.

LEGEND

- TYPE III BARRICADE
- TYPE III BARRICADE WITH ATTACHED SIGN
- DETOUR SIGN ASSEMBLY ON SINGLE SUPPORT
- LOCAL DETOUR ROUTE
- PHASE 1 DETOUR LEG
- PHASE 2 DETOUR LEG

PROJECT NO: 8160-00-75	HWY: STH 13	COUNTY: BAYFIELD	LOCAL DETOUR OVERVIEW	SHEET 110	E

FILE NAME : \\NWBESERVER\DRAWINGS\NWBE_PROJECTS\DESIGN\2024_STH13-CITYWASHBURN-SEH\C3D-20\SHEETSPLAN\025000_TC-LOCALDETOUR.DWG
LAYOUT NAME - Local Detour Oview
PLOT DATE : 5/12/2023 9:36 AM PLOT BY : USER PLOT NAME : PLOT SCALE : 1 IN:400 FT

WISDOT/CADDS SHEET 42