PROJECT ID 1440-15-71/72/73
FOND DU LAC - PLYMOUTH
CTH K - ECL
WIS 23
FOND DU LAC COUNTY

N

LEGEND

- EXISTING R/W
- PROPOSED R/W
- TLE

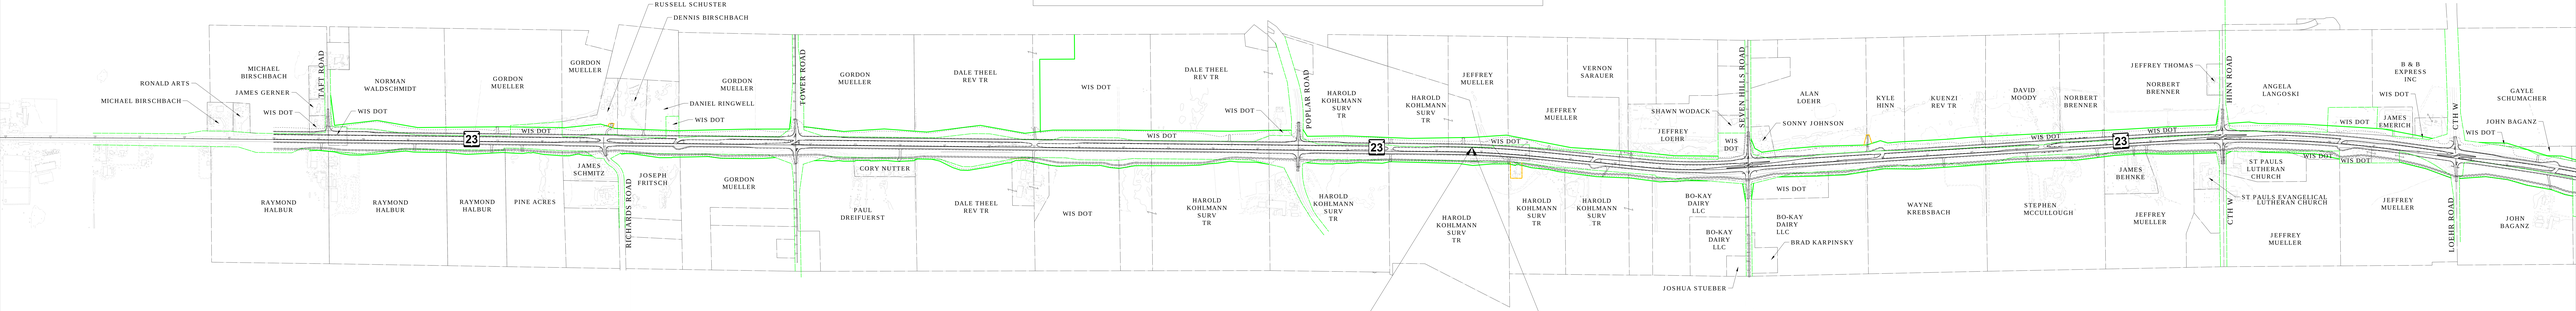

LOCAL OFFICIALS MEETING
PRELIMINARY DESIGN
APRIL 30, 2019

PARCEL DATA FROM FOND DU LAC COUNTY WEBSITE. MARCH 25, 2019.

PLOTTED APRIL 29, 2019