PROJECT ID 1440-15-71/72/73
FOND DU LAC - PLYMOUTH
CTH K - ECL
WIS 23
FOND DU LAC COUNTY

WISCONSIN DEPARTMENT OF TRANSPORTATION

N

0 100 200
FOR GRAPHIC

LEGEND

- EXISTING R/W
- PROPOSED R/W
- TLE

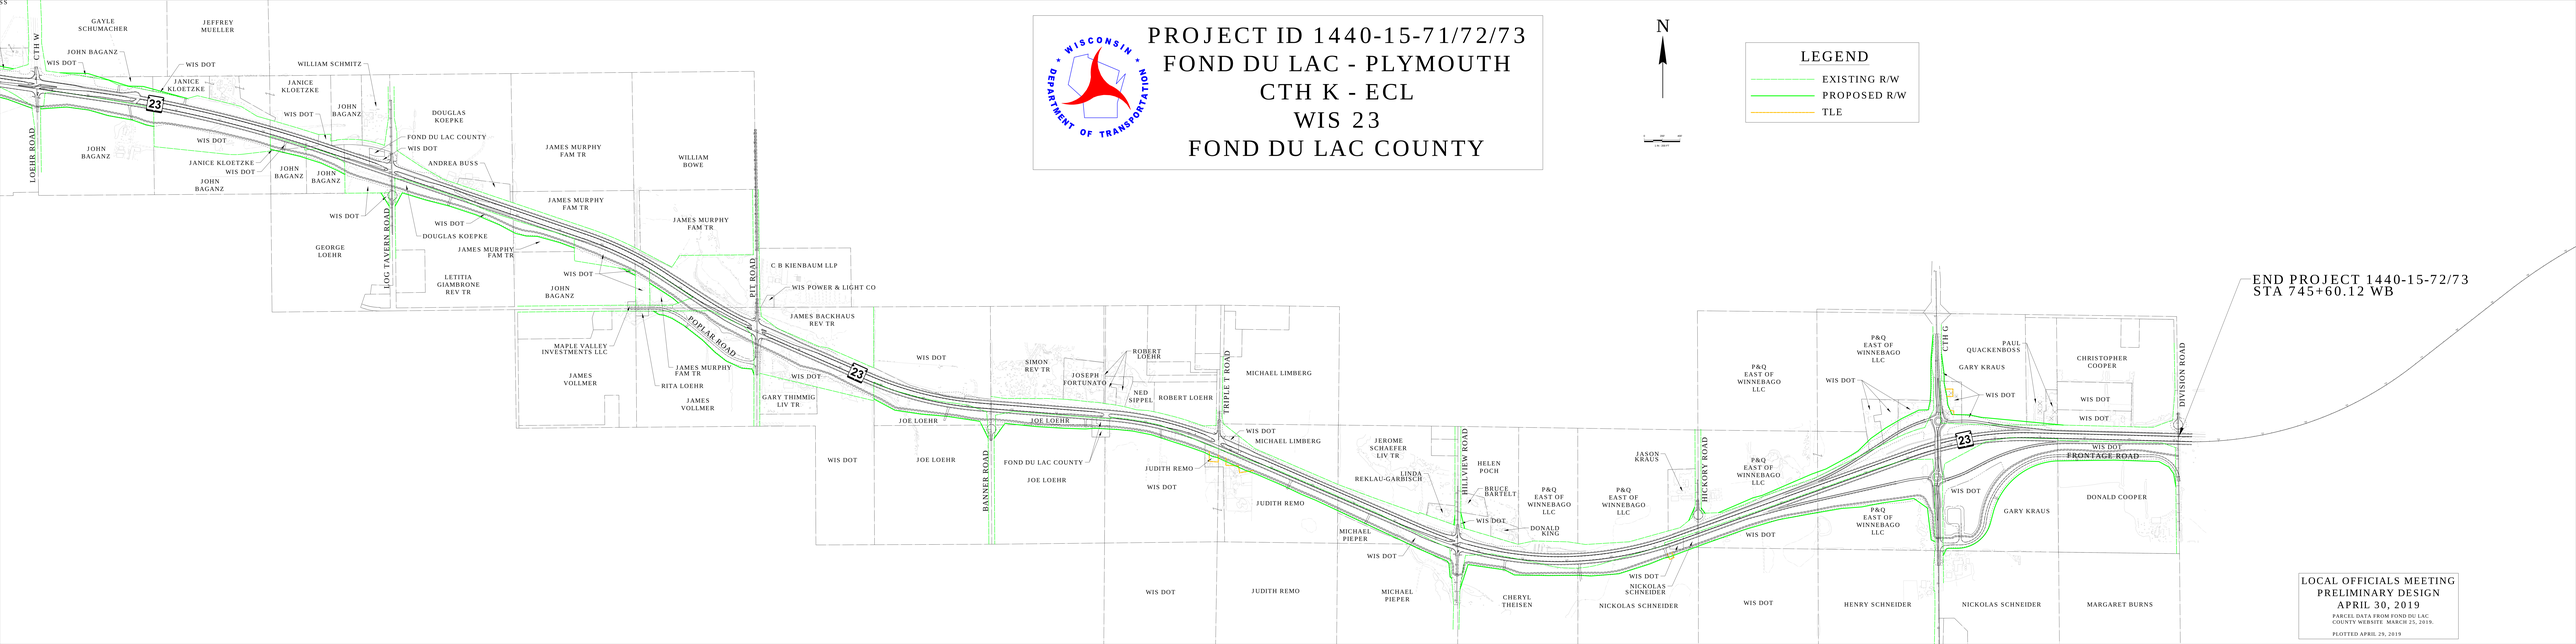

END PROJECT 1440-15-72/73
STA 745+60.12 WB

LOCAL OFFICIALS MEETING
PRELIMINARY DESIGN
APRIL 30, 2019

PARCEL DATA FROM FOND DU LAC COUNTY WEBSITE MARCH 25, 2019.

PLOTTED APRIL 29, 2019