2

Although STH 71 remains closed, the roadway is passable to local traffic, emergency services and school buses.

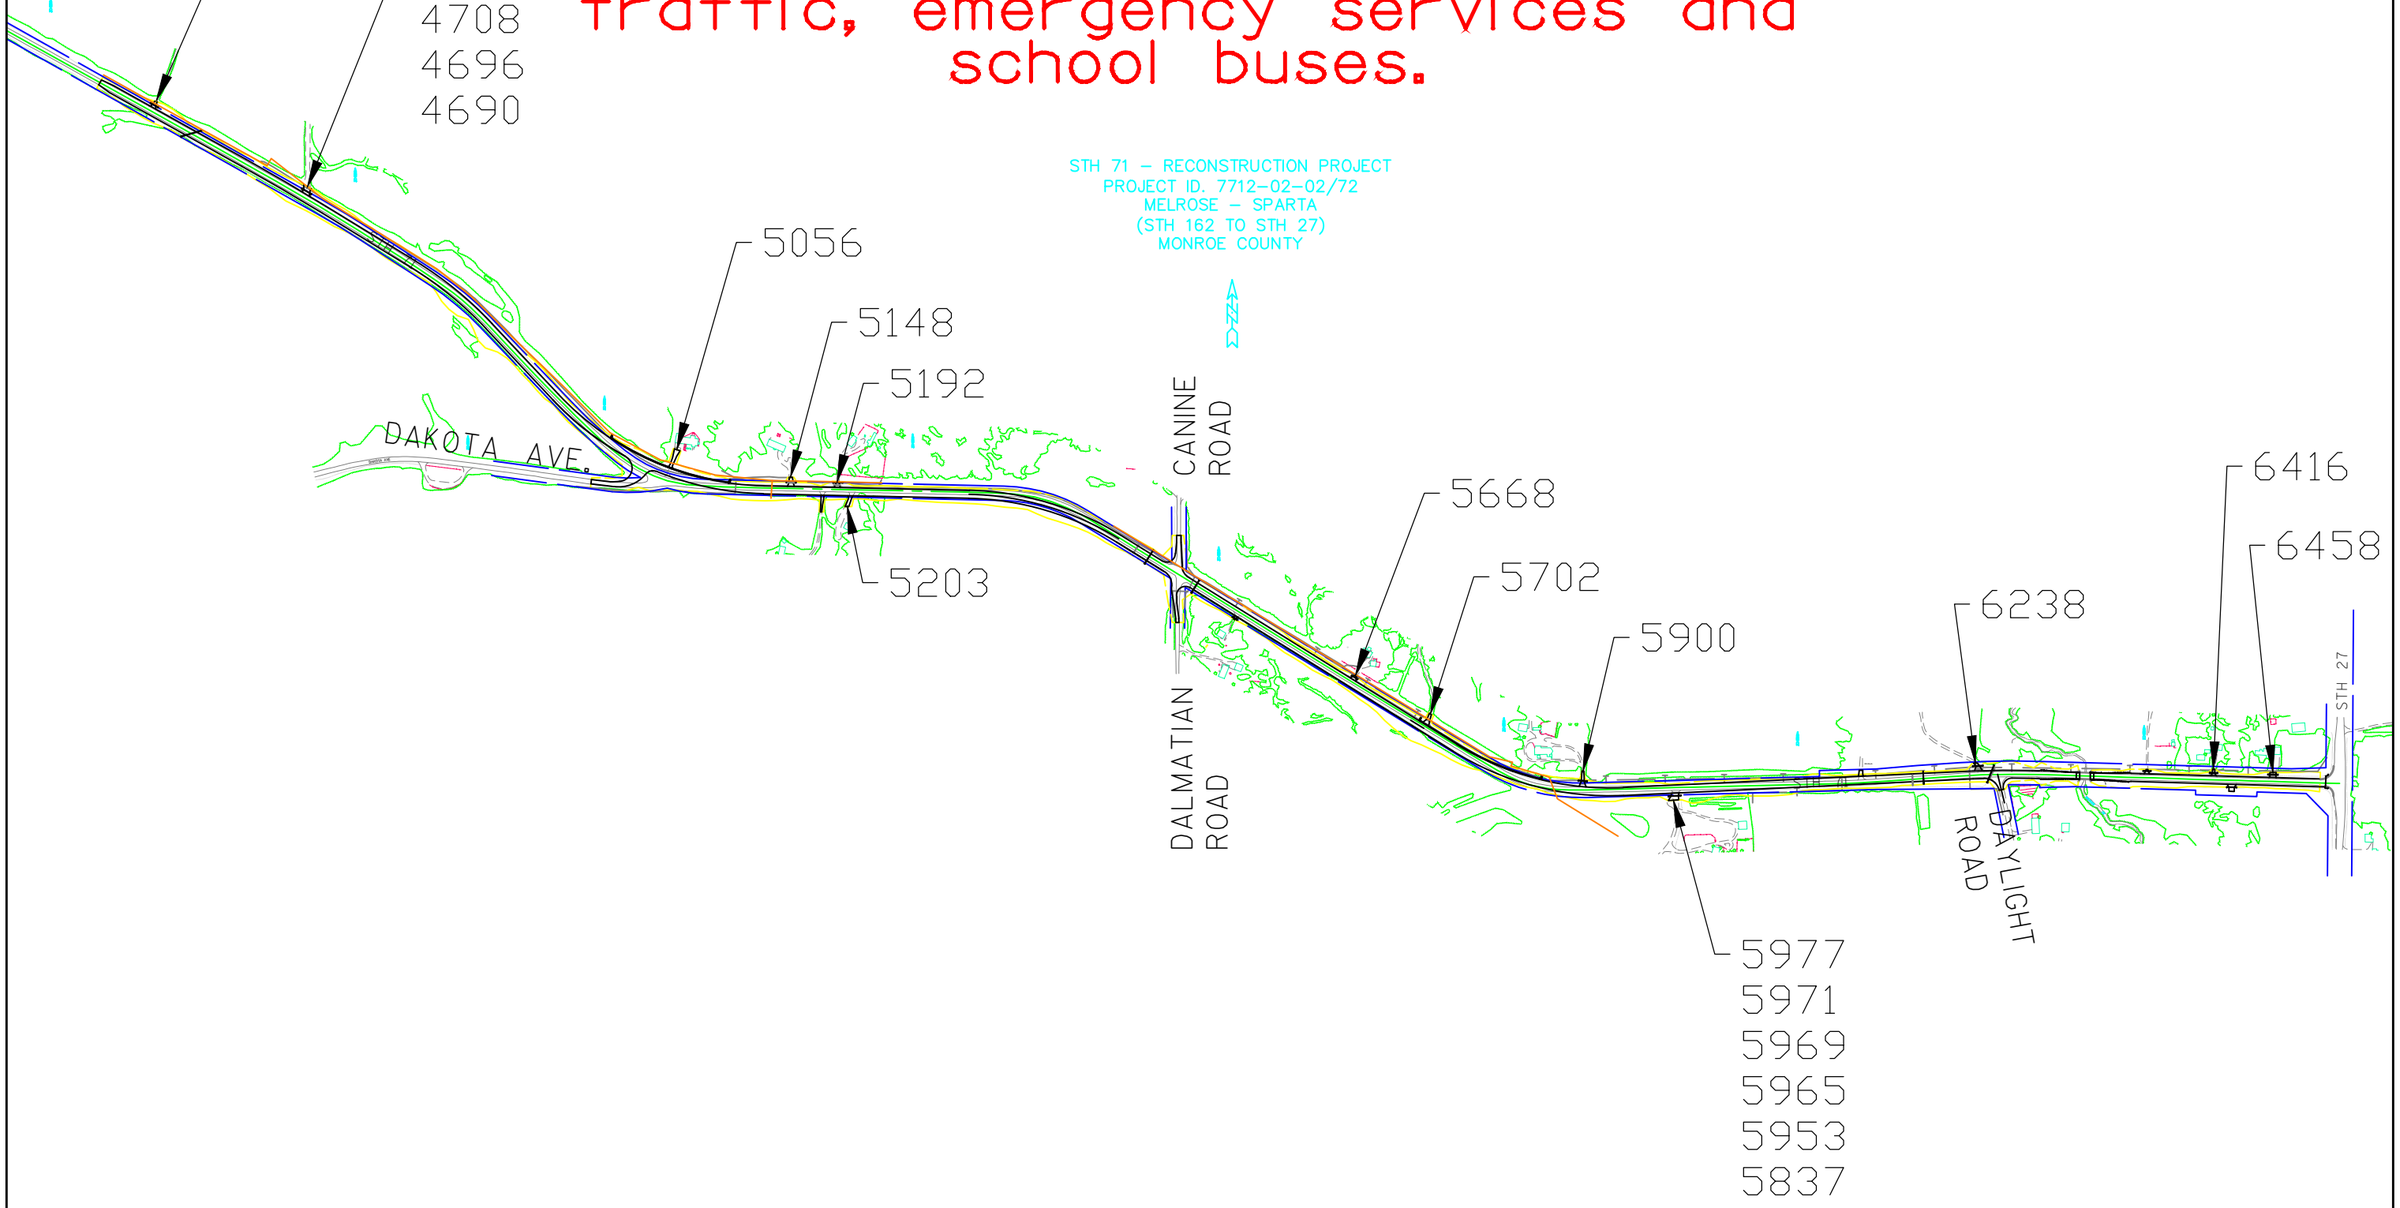

2

PROJECT NO:7712-02-72	HWY:STH 71	COUNTY:MONROE	PLAN: PROJECT OVERVIEW	SHEET -----	E

FILE NAME : P:\STATE\S71\77120202\CONSTRUCTION\CONSULTANT\7712-02-72_STH 71_LAYOUT.DWG
LAYOUT NAME - ####
PLOT DATE : 7/7/2016 6:58 AM PLOT BY : SCHUMAKER, NATHANIEL PLOT NAME : ---------- PLOT SCALE : ==========