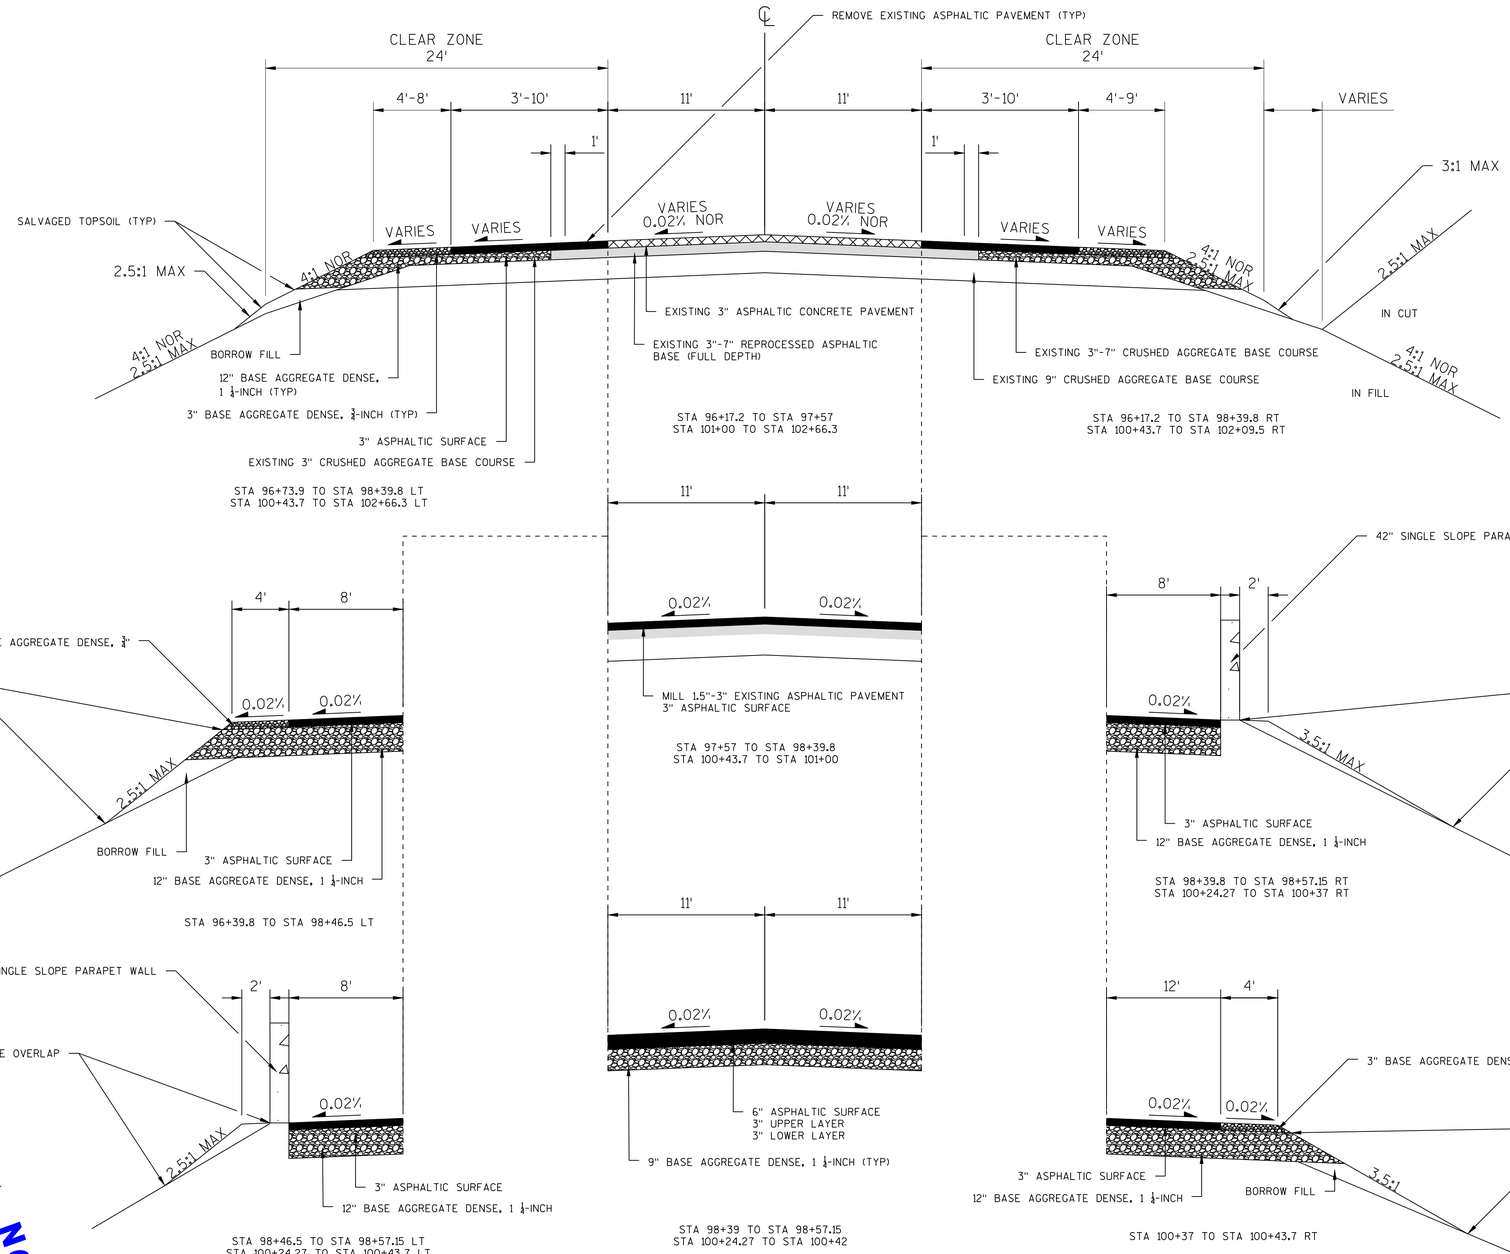

PROPOSED TYPICAL SECTION STH 78

STA 96+17.2 TO STA 98+57.15
STA 100+24.27 TO STA 102+66.3

WISCONSIN DEPARTMENT OF TRANSPORTATION