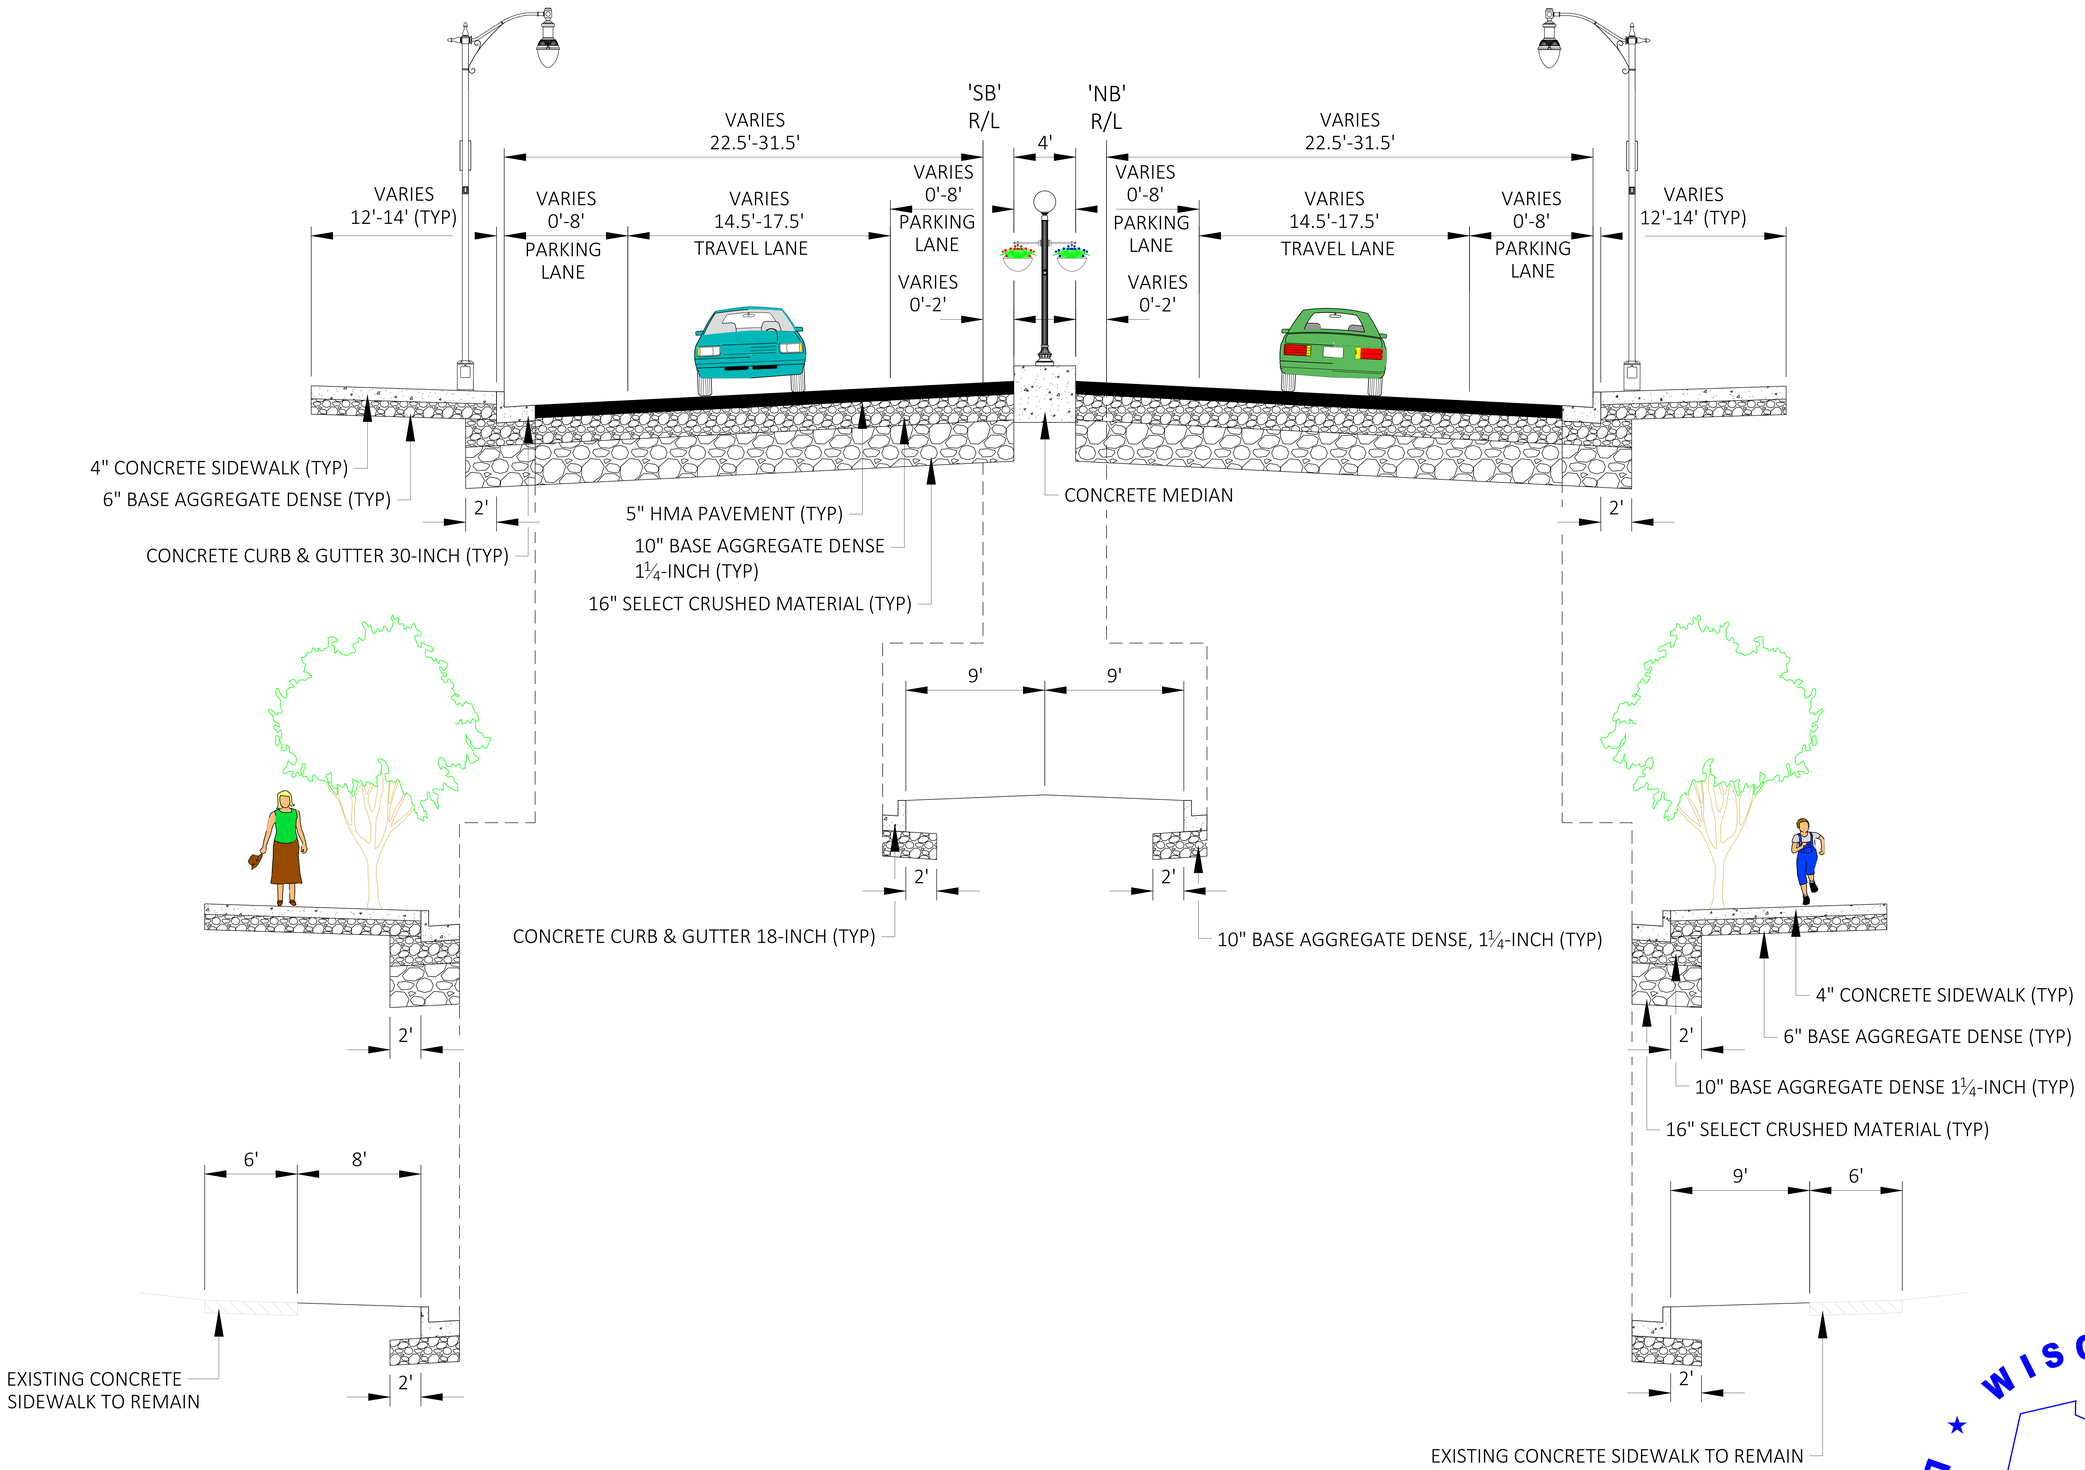

PROPOSED TYPICAL SECTION WIS 23

PECATONICA RIVER BRIDGE TO CORNELIA STREET

WISCONSIN DEPARTMENT OF TRANSPORTATION