PROJECT ID 2200-16-00
US 18 - E. MORELAND BOULEVARD
WAUKESHA COUNTY

US18 MORELAND BLVD.
MANAGING CONSTRUCTION MINIMIZING DISRUPTION

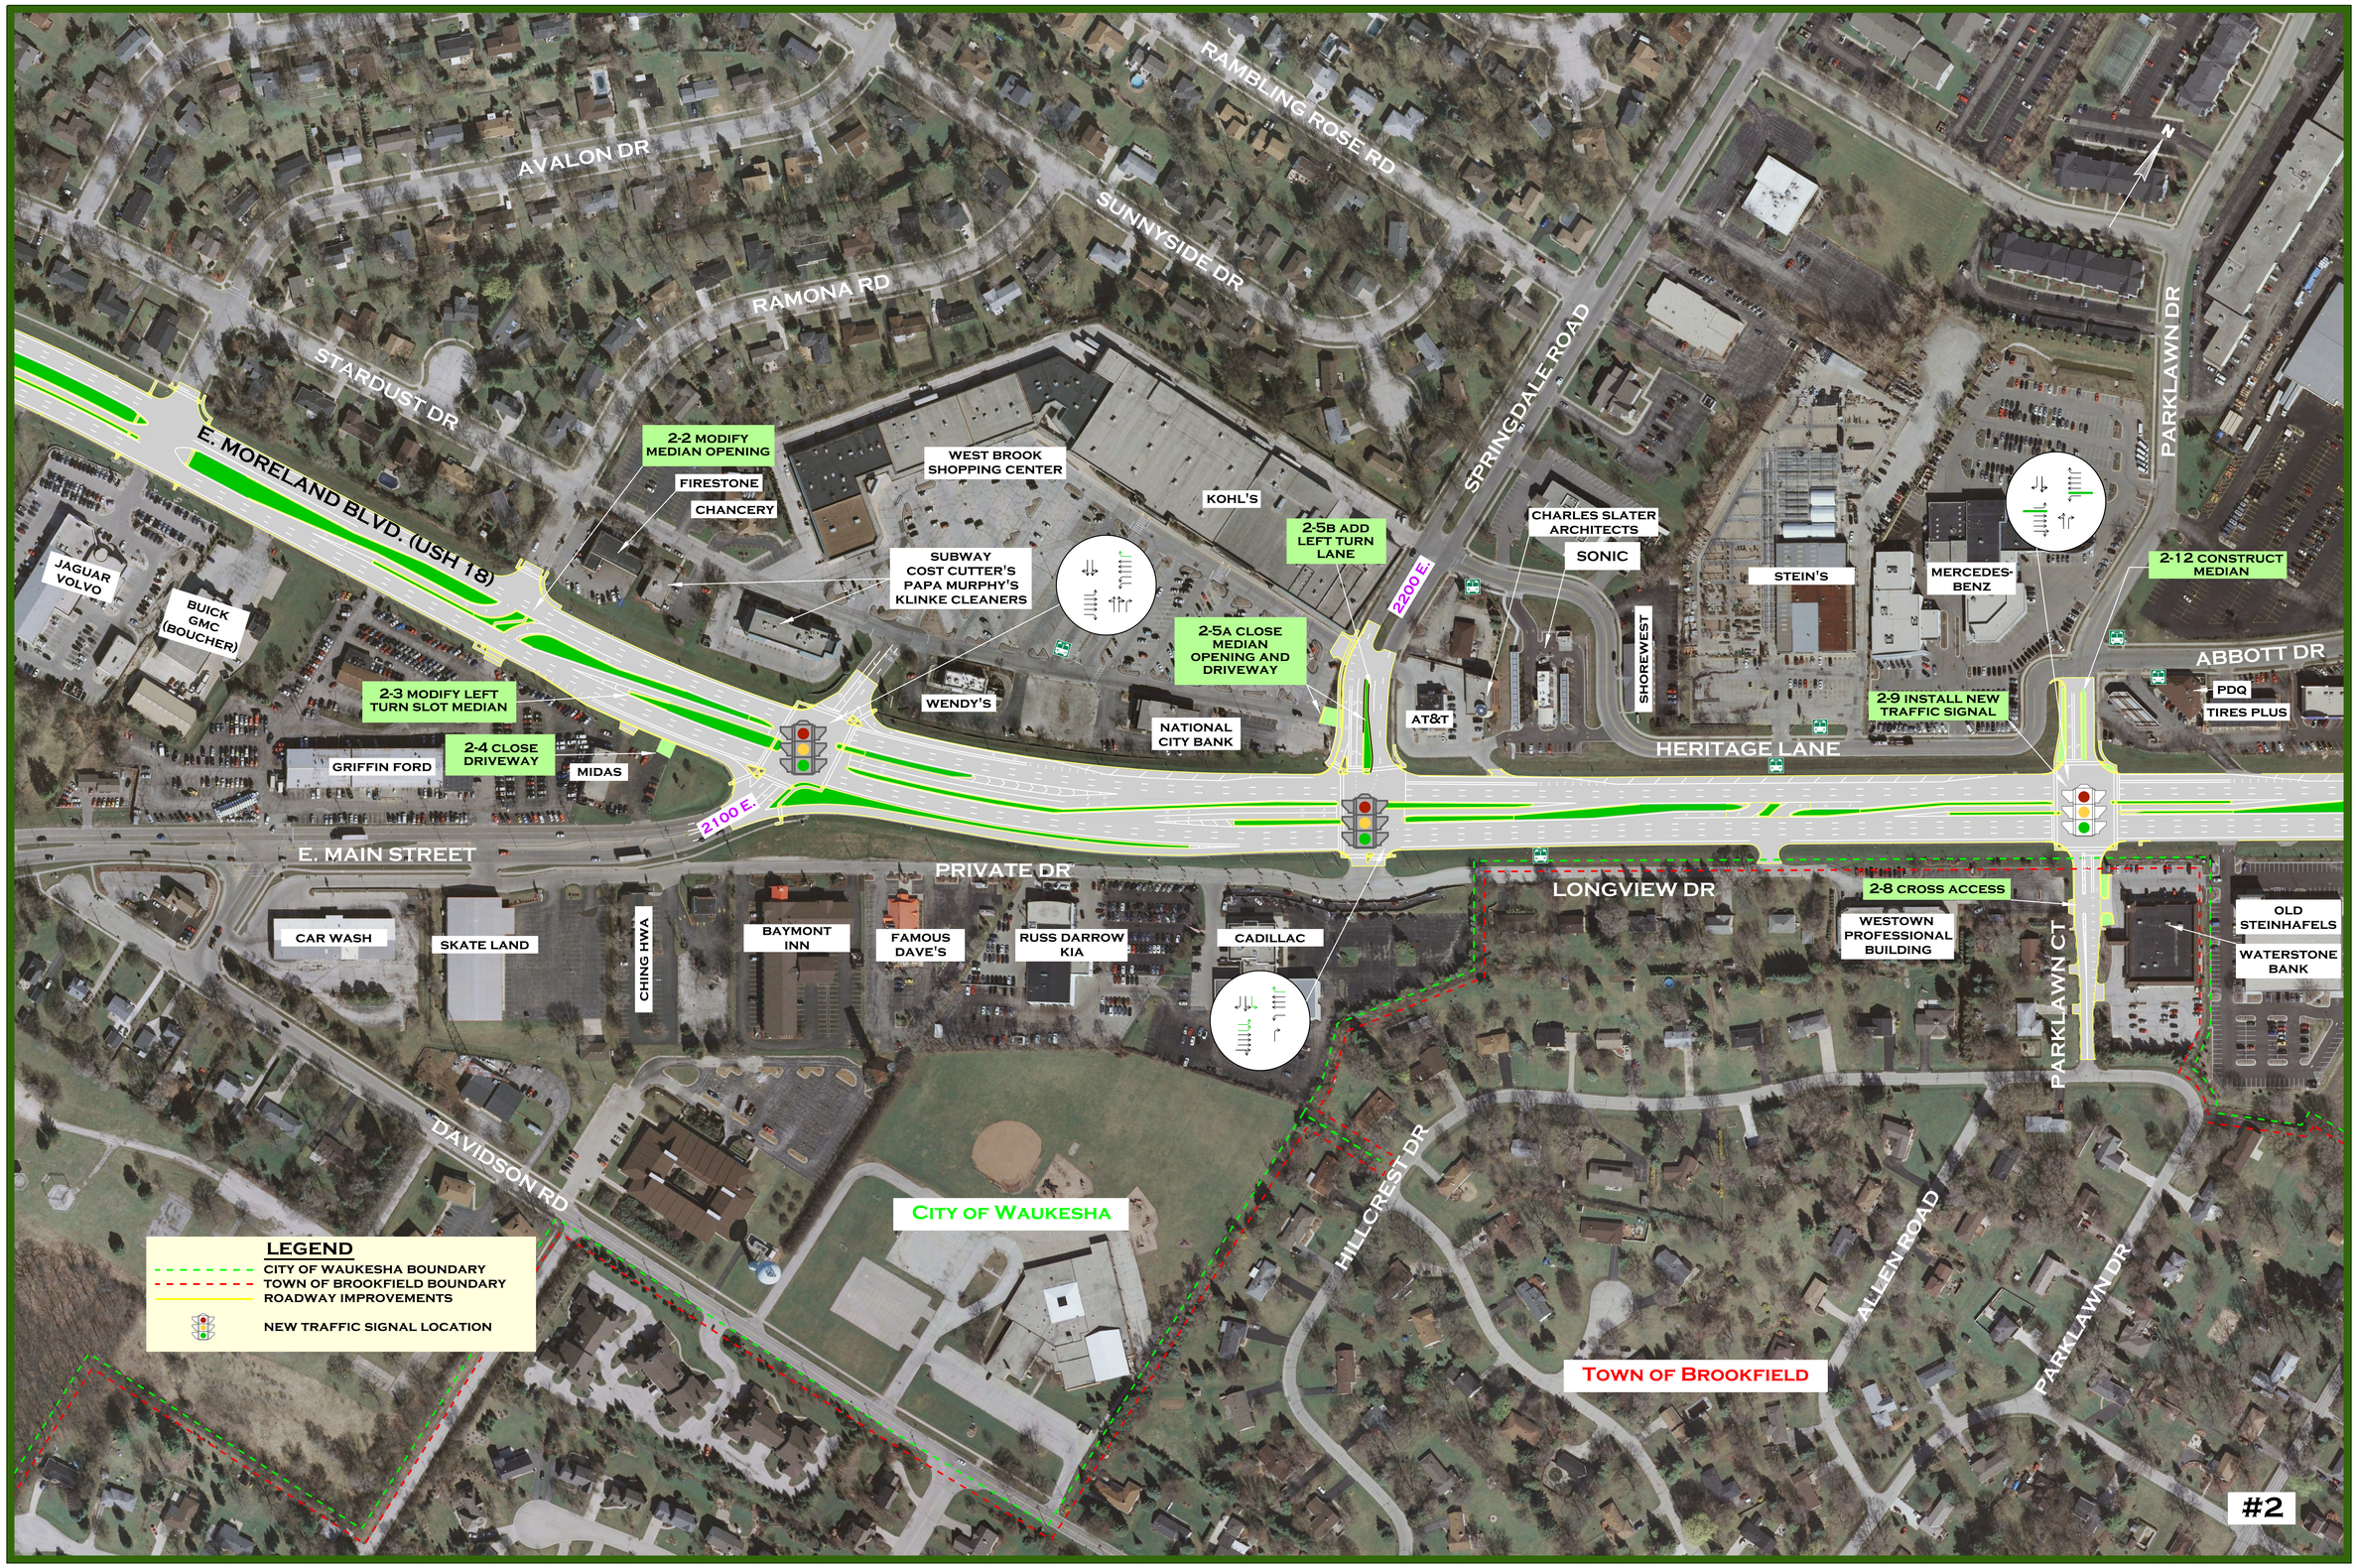

PUBLIC INFORMATION MEETING #7 3/9/2016

I:\sites\2008\20080001\CAD\mke01_Trans\dgn\mke1PM_TVPM7_02.dgn
3/8/2016